RIGHT-OF-WAY DEDICATION PLAT
FOR
JEFFERSON AVE. (S.R. 66)

SITUATED IN THE NORTHEAST QUARTER OF SECTION 35, T4N, R4E,
CITY OF DEFIANCE, TOWNSHIP OF DEFIANCE, COUNTY OF DEFIANCE
AND STATE OF OHIO

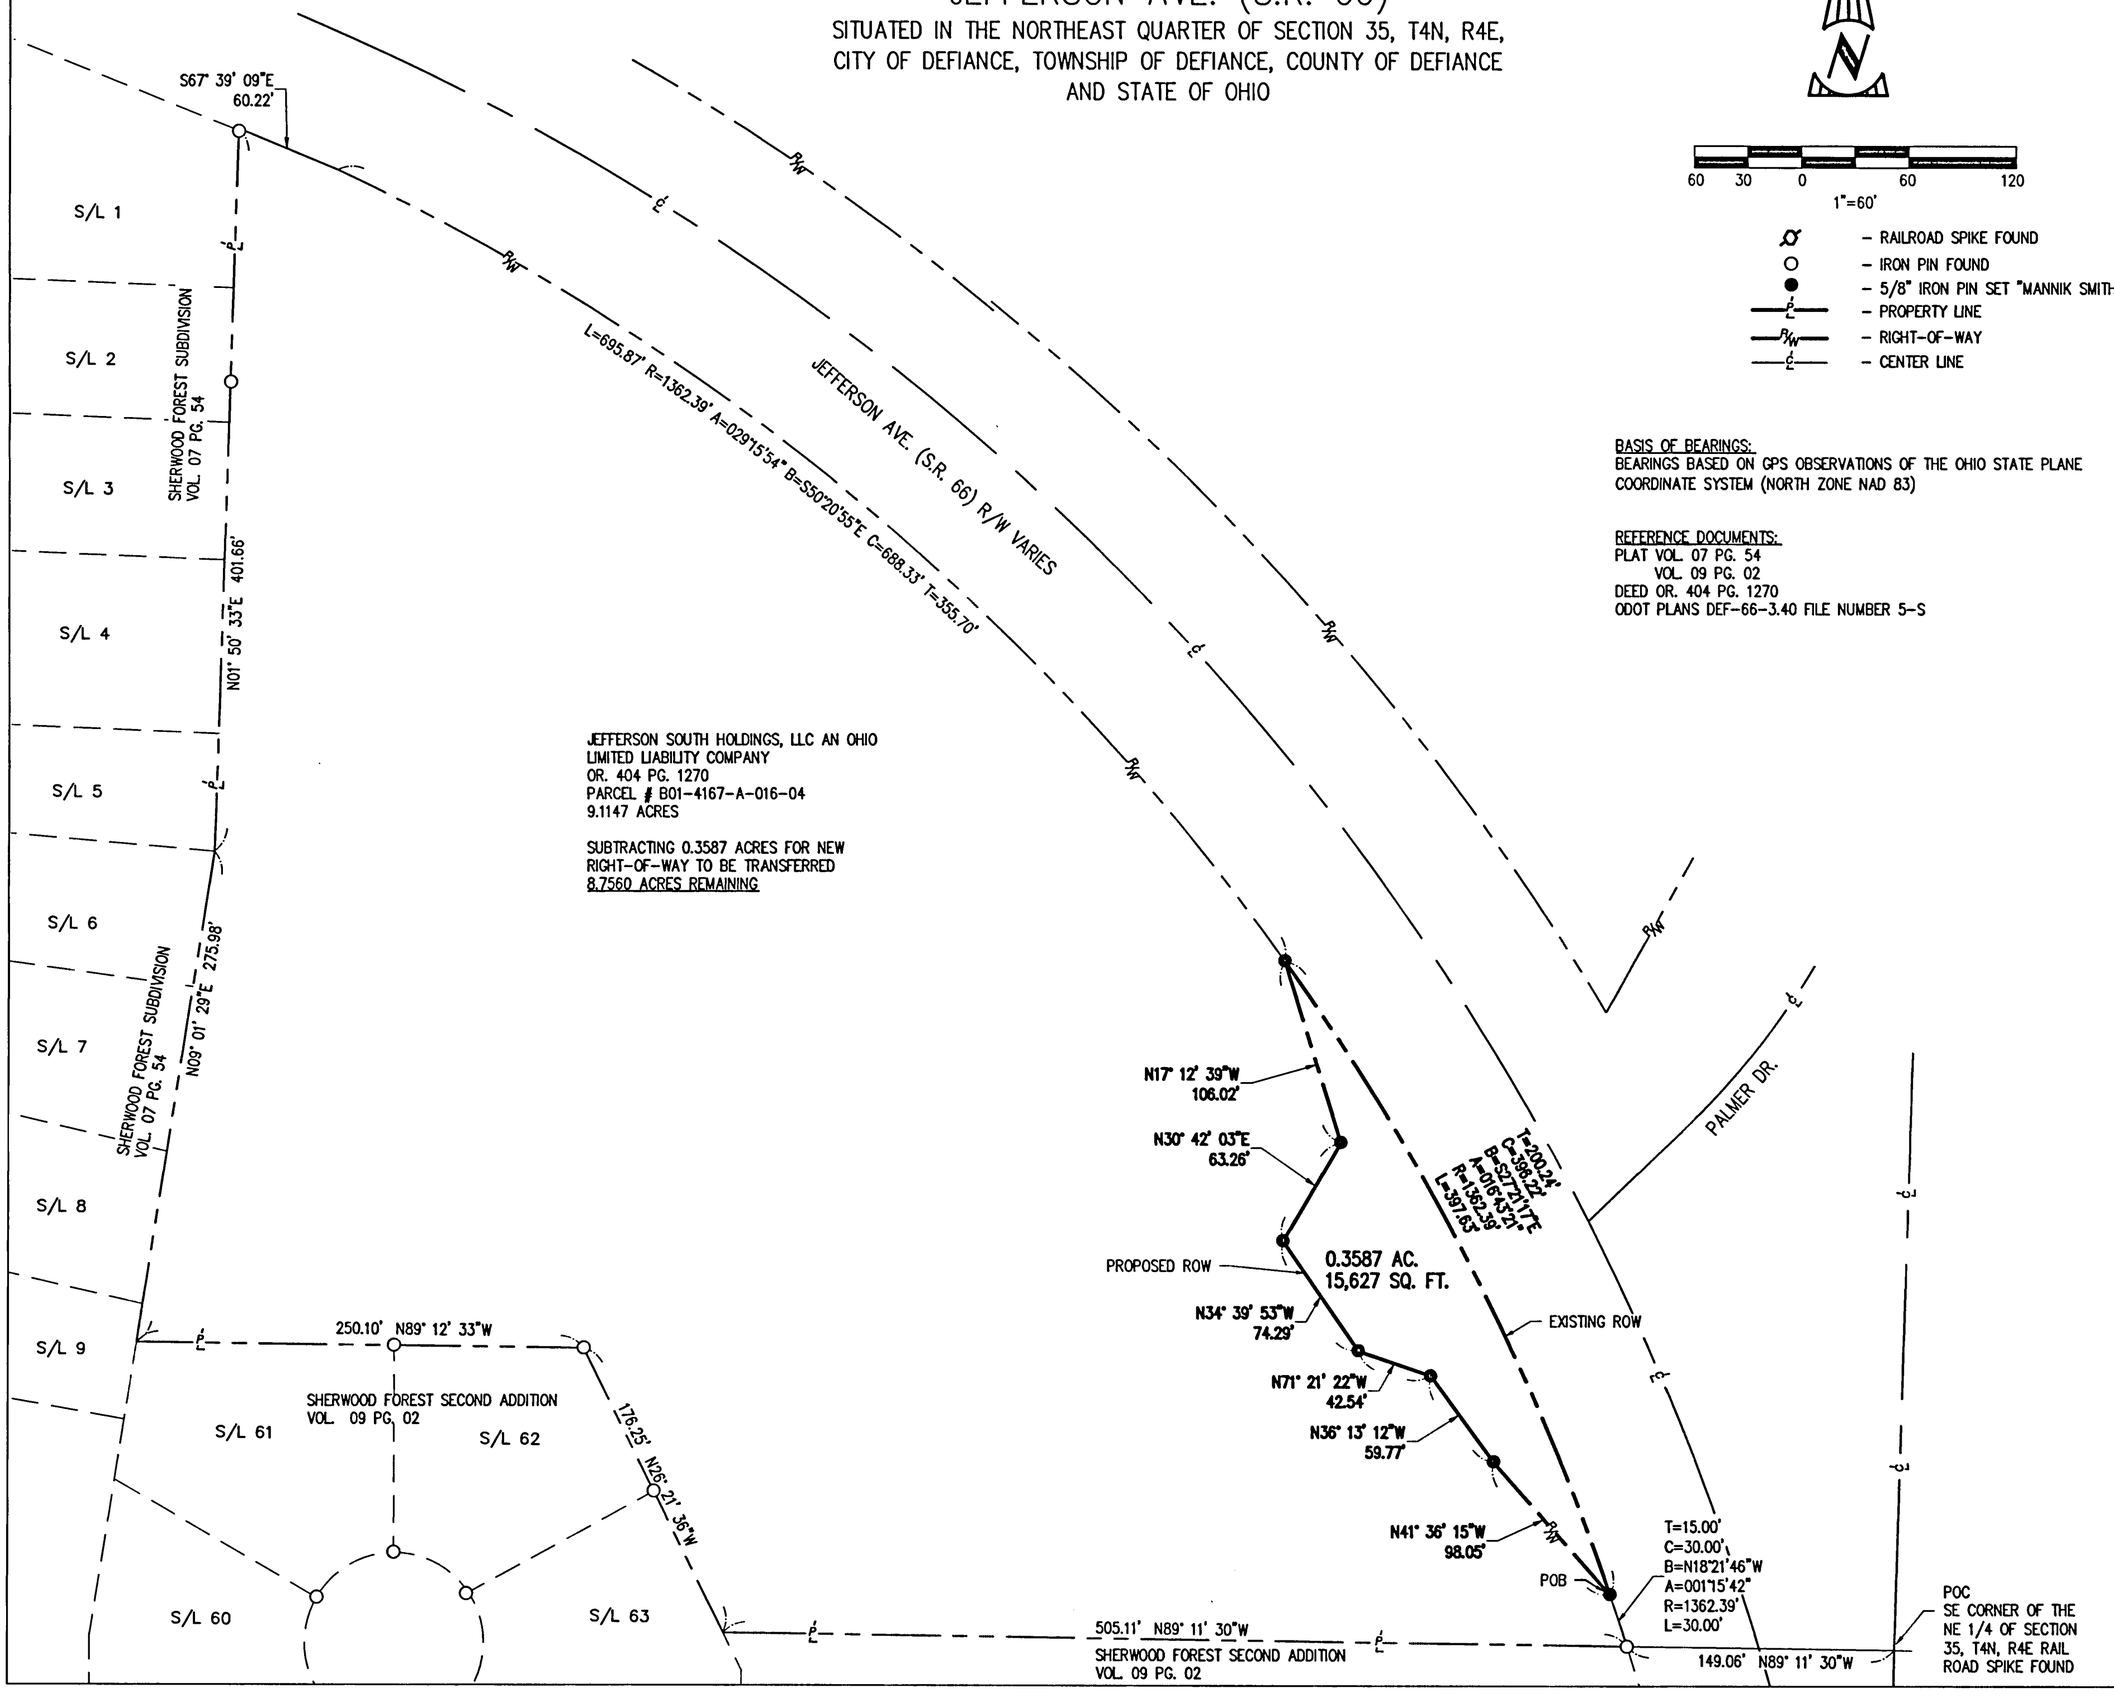

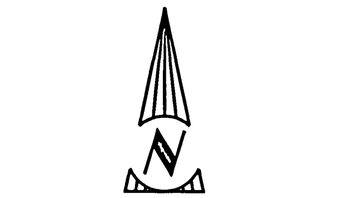

- RAILROAD SPIKE FOUND
- IRON PIN FOUND
- 5/8" IRON PIN SET "MANNIK SMITH"
- PROPERTY LINE
- RIGHT-OF-WAY
- CENTER LINE

BASIS OF BEARINGS:
BEARINGS BASED ON GPS OBSERVATIONS OF THE OHIO STATE PLANE COORDINATE SYSTEM (NORTH ZONE NAD 83)

REFERENCE DOCUMENTS:
PLAT VOL. 07 PG. 54
VOL. 09 PG. 02
DEED OR. 404 PG. 1270
ODOT PLANS DEF-66-3.40 FILE NUMBER 5-S

NO.	DATE	BY	DESCRIPTION

23225 MERCANTILE ROAD
BEACHWOOD, OH 44122
TEL: 216.378.1490
FAX: 216.378.1497

PROJECT DATE: 04/13/2018
PROJECT NO.: J1840004
DRAWN BY: TGC
CHECKED BY: GLS

TECHNICAL SKILL. CREATIVE SPIRIT.
Mannik Smith GROUP
www.MannikSmithGroup.com

PREPARED FOR:
CITY OF DEFIANCE
631 PERRY STREET
DEFIANCE, OHIO 43512

STATE ROUTE 66
RIGHT-OF-WAY
DEDICATION PLAT

DEDICATION PLAT

2 / 2