Vacation of Portion of Access Rights - Jewell Road
Section 9, Richland Township, Town 4 North, Range 5 East
Defiance County, Ohio

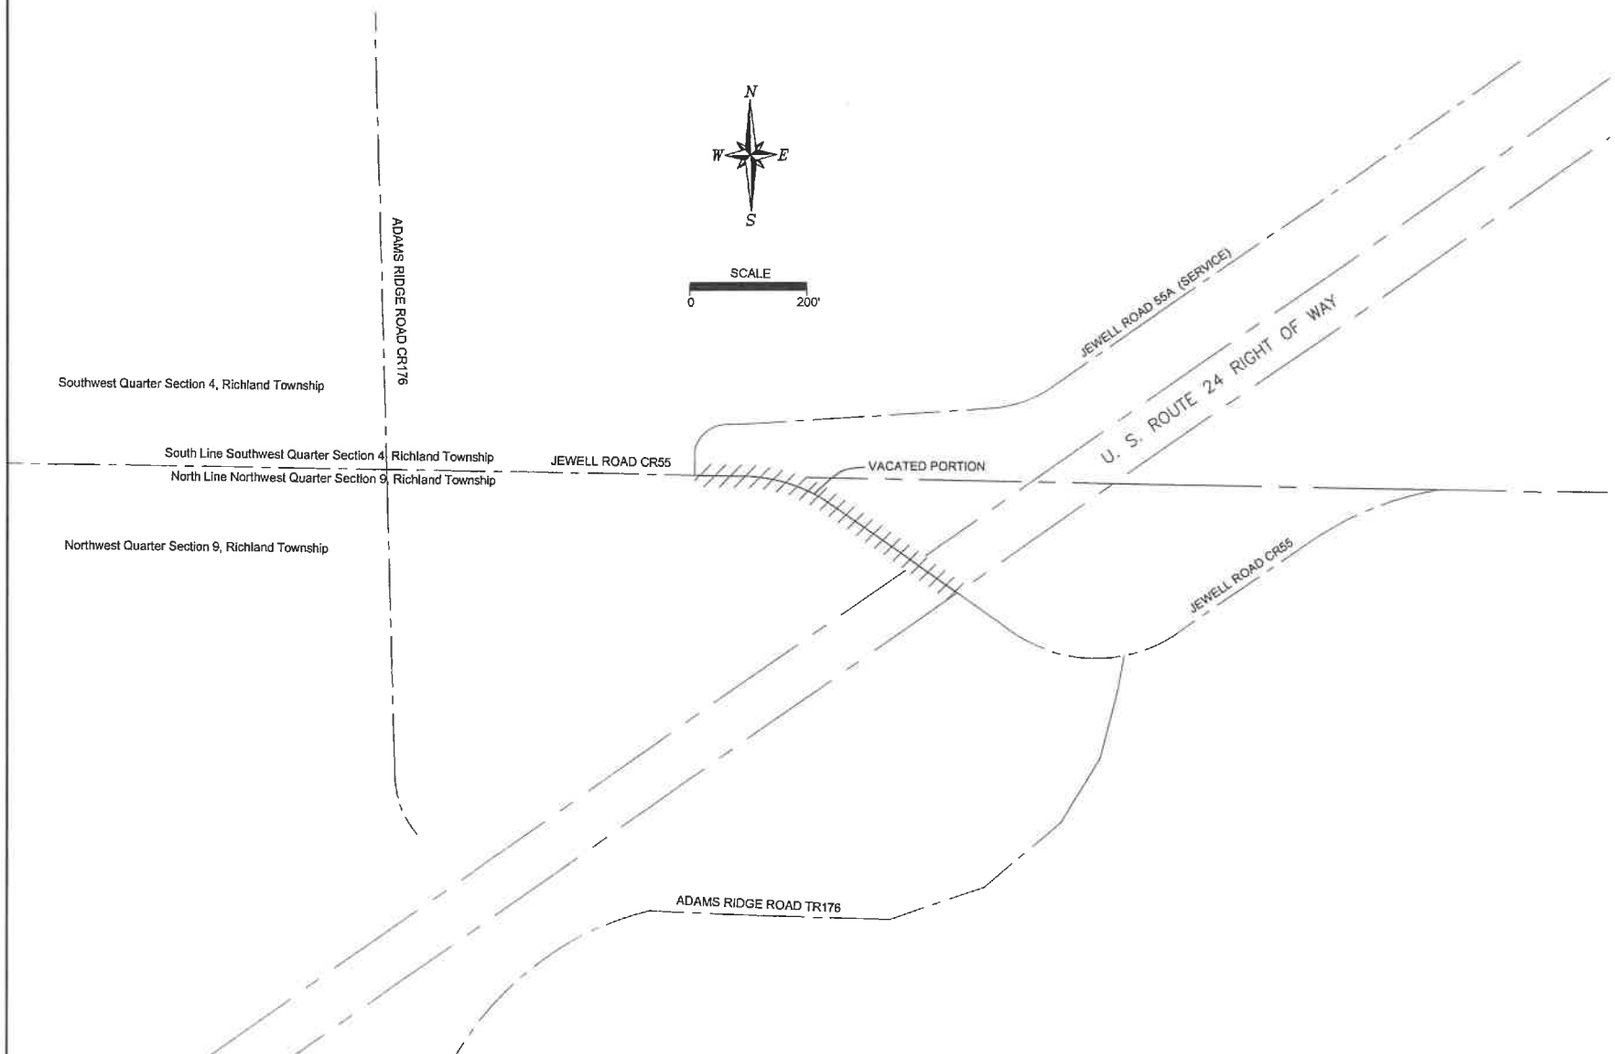

Plat prepared by
The Defiance County Engineer's Office

Warren Schlatter P.E., P.S. County Engineer

This plat shows the vacation of the access rights to a portion of Jewell Road CR55 from CR 55A to the centerline of eastbound US Route 24.

The original location of CR55 is recorded in the Defiance County Commissioners Journals in the resolution dated November 26, 1850 in Book 1, Page 80. Right of way was purchased in 1960s and 2005-2010 and is not affected by this vacation.

This vacation was approved by the Defiance County Commissioners by a resolution dated December 22, 2022 and is recorded in Volume 168, Resolution 22-12-503 of the Defiance County Commissioners Journals.

DEFIANCE COUNTY AUDITOR CERTIFICATION
I, the Defiance County Auditor, do hereby acknowledge receipt of the Plat.

Jill Little, Defiance County Auditor — Date: 4/21/26

#1336
Filed and Recorded this 21st day of April, 2026 at 3:10pm
Plat Book Volume 15, Page 49

Cecilia A. Parsons
Defiance County Recorder
$0.00

/20/2026 9:12:46 AM