


Annex Plat to the City of Defiance

Being a part of the Northwest Quarter ($\frac{1}{4}$) of Section 18, Township 4 North, Range 5 East, Richland Township, Defiance County, Ohio.

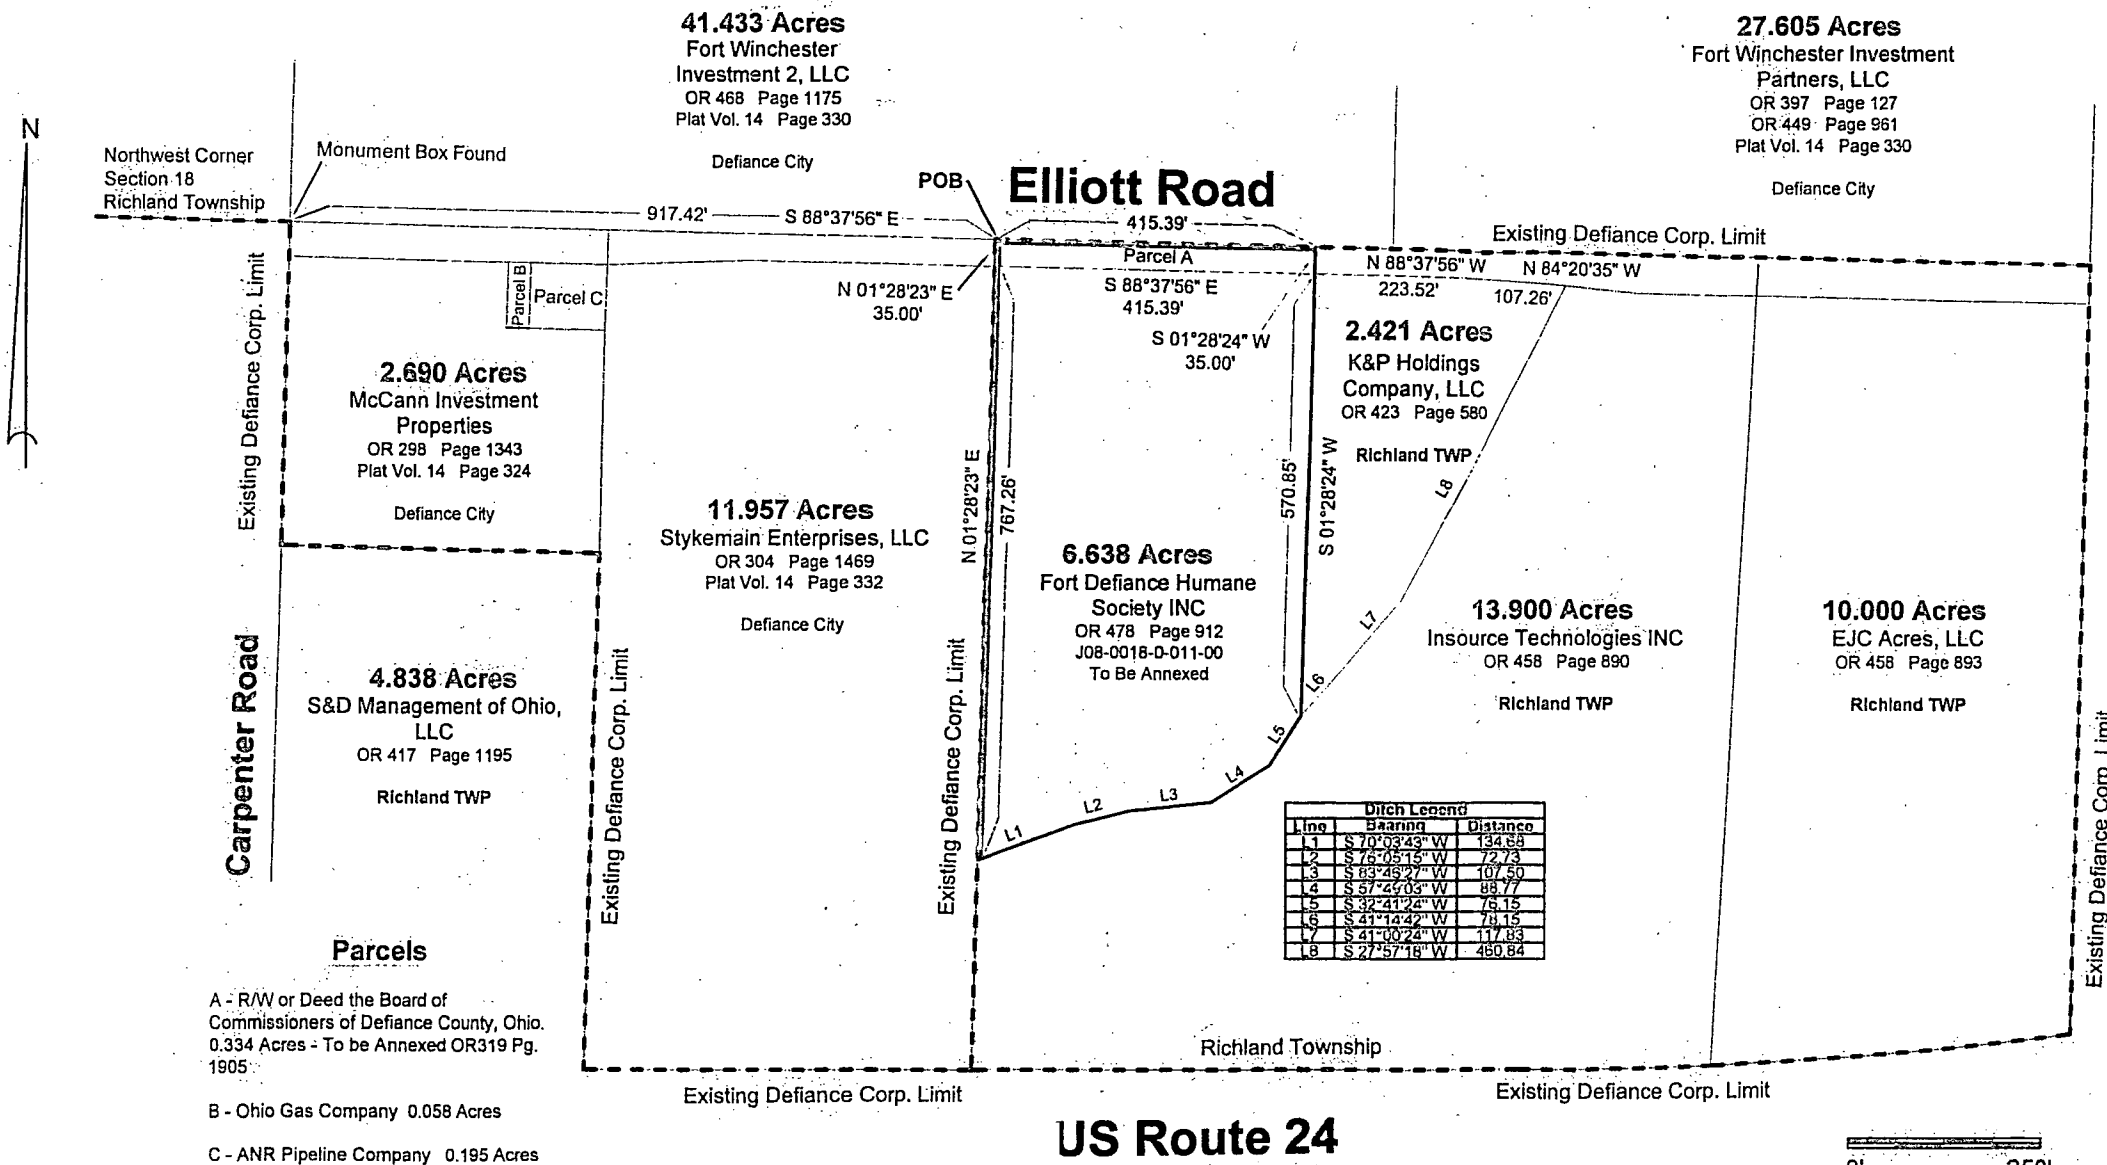

Annexation Descriptions: 6.972 Acres

Being a part of the Northwest Quarter ($\frac{1}{4}$) of Section 18, Township 4 North, Range 5 East, Richland Township, Defiance County, Ohio and being more particularly described as follows:

Parcel A Legal Description:
Board of Commissioners Of Defiance County OR 319 Pg. 1905
Commencing at the Northwest corner of Section 18 monumented by a monument box found; thence South 88 degrees 37 minutes 56 seconds East, on the North line of Section 18, a distance of 917.42 feet to the point of beginning; Thence South 88 degrees 37 minutes 56 seconds East, continuing on the North line of Section 18, a distance of 415.39 feet; Thence South 01 degree 28 minutes 24 seconds West, 35 feet; Thence North 88 degrees 37 minutes 56 seconds West, 415.39 feet; Thence North 01 degree 28 minutes 23 seconds East, 35 feet to the point of beginning. The parcel herein described contains 0.334 acres more or less.

Fort Defiance Humane Society Inc.
Commencing at the Northwest corner of Section 18 monumented by a monument box found; thence South 88 degrees 37 minutes 56 seconds East, on the North line of Section 18, a distance of 917.42 feet; Thence South 01 degree 28 minutes 23 seconds West, 35 feet to the point of beginning; Thence South 88 degrees 37 minutes 56 seconds East, 415.39 feet; Thence South 01 degree 28 minutes 24 seconds West, 570.85 feet; Thence South 32 degrees 41 minutes 24 seconds West, 76.15 feet; Thence South 57 degrees 49 minutes 03 seconds West, 88.77 feet; Thence South 83 degrees 46 minutes 27 seconds West, 107.50 feet; Thence South 76 degrees 05 minutes 15 seconds West, 72.73 feet; Thence South 70 degrees 03 minutes 43 seconds West, 134.68 feet; Thence North 01 degree 28 minutes 23 seconds East, 767.26 feet to the point of beginning. The parcel herein described contains 6.638 acres more or less.

I hereby certify that this survey and notes are correct to the best of my knowledge and belief.

Thomas J. Henry
Registered Surveyor No. 6787

Approval

We, the Board of Defiance County Commissioners, do hereby approve this Plat and release said described property for annexation to the City of Defiance, Ohio.

3742 Certification

I, The Defiance County Recorder, do hereby certify that the Plat has been recorded in

Volume 15 Page 53

of the Plat Records of the County of Defiance.

Date: 9/24/2026, 20

Cecilia A Parsons

Signature

Defiance County Recorder
\$40.00

Certification

I, The Defiance County Auditor, do hereby acknowledge receipt of this Plat.

Date: Sept. 24, 2026

J. H. R. Little

Signature

Defiance County Auditor

Acceptance

We, the Council of the City of Defiance, Ohio, do hereby approve this Plat and accept said described property for annexation to the City of Defiance, Ohio.

By Ordinance No. 8762

Date: 9.22, 2026

LISA ELDERS, CLERK

Signature

Approval

I, the Defiance City Engineer, do hereby approve this Plat.

Date: 9/21, 2026

MELINDA SPROW

Signature

City Engineer