PLAT OF SURVEY

BEING PART OF THE MIAMI & ERIE CANAL LANDS BETWEEN THE CSX RAILROAD RIGHT OF WAY, EAST OF PERRY STREET AND SOUTH OF DAVIDSON STREET, CITY OF DEFIANCE, DEFIANCE COUNTY, OHIO.

FOR: NAPOLEON WASH-N-FILL, INC.

OWNER: STATE OF OHIO

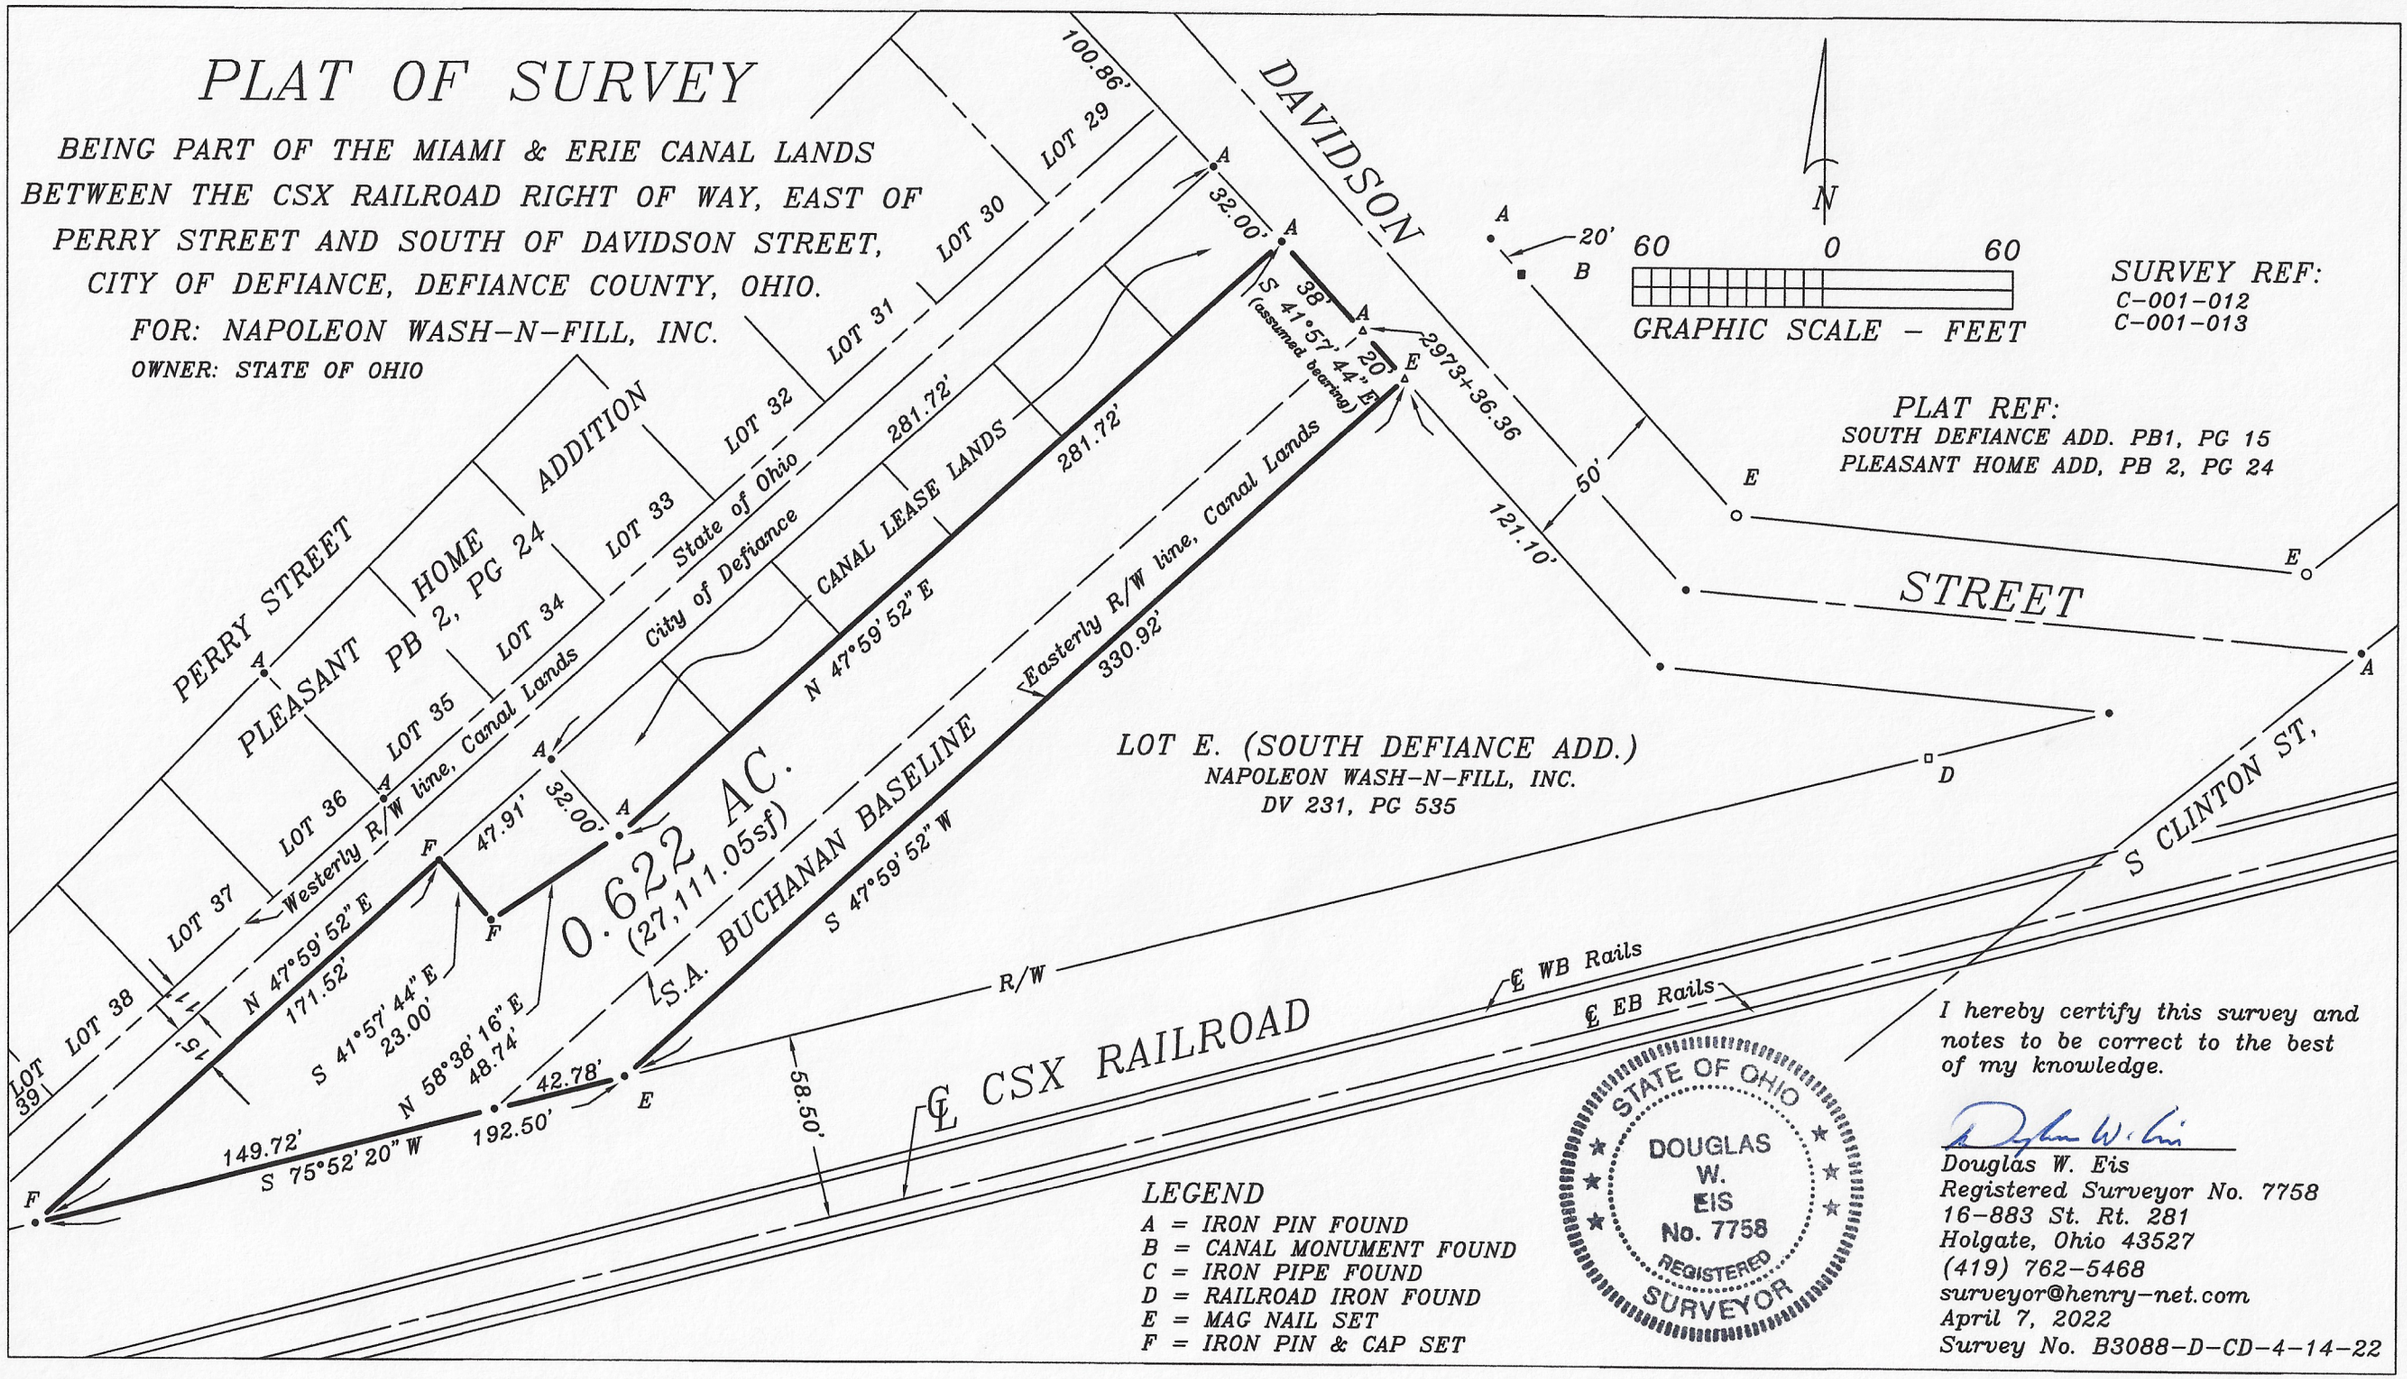

LEGEND

A = IRON PIN FOUND
B = CANAL MONUMENT FOUND
C = IRON PIPE FOUND
D = RAILROAD IRON FOUND
E = MAG NAIL SET
F = IRON PIN & CAP SET

STATE OF OHIO
DOUGLAS W. EIS
No. 7758
REGISTERED SURVEYOR

I hereby certify this survey and notes to be correct to the best of my knowledge.

Douglas W. Eis
Registered Surveyor No. 7758
16-883 St. Rt. 281
Holgate, Ohio 43527
(419) 762-5468
surveyor@henry-net.com

April 7, 2022
Survey No. B3088-D-CD-4-14-22