Plat of Survey

Being known as Lot No. 88 and Lot No. 89 and a portion of the now abandoned Lima & Milwaukee Railroad located in the East View Addition to the City of Defiance, Northeast quarter (1/4) of Section 25, Township 4 North, Range 4 East, Defiance Township, Defiance County, Ohio.

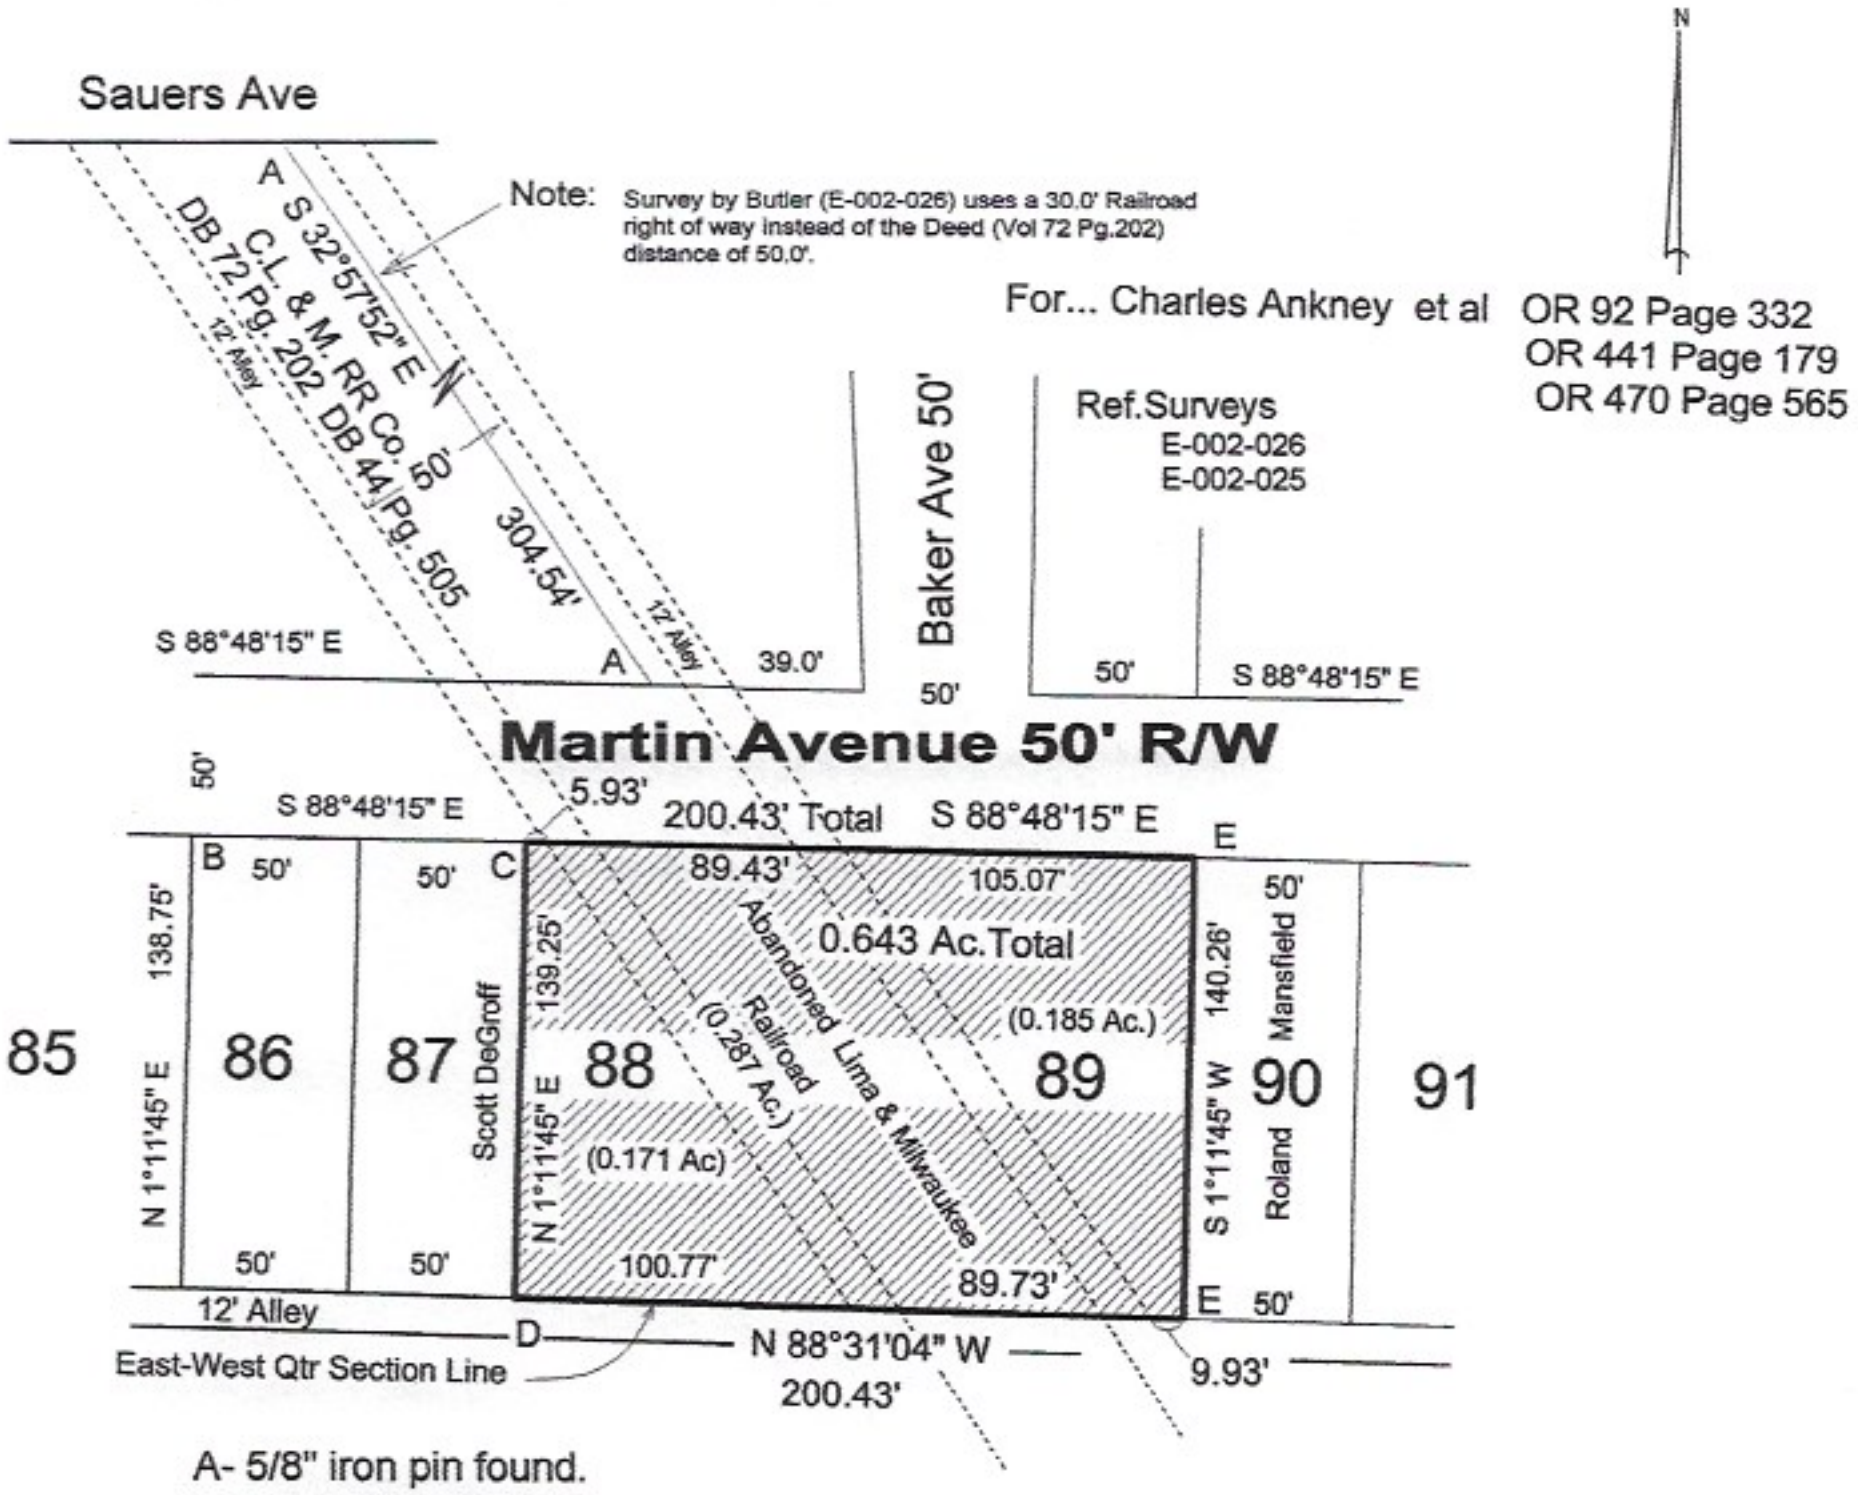

A- 5/8" iron pin found.
B- Bent iron pin found.
C- 5/8" capped iron pin found.
D- 5/8" capped iron pin set, (found bent iron pin)
E- 5/8" capped iron pin set.

I hereby declare that I did perform this survey and that it is correct to the best of my knowledge and belief.

8-15-25

Thomas J Henry
Registered Surveyor No. 6787

STATE OF OHIO
THOMAS HENRY
S-6787
REGISTERED PROFESSIONAL SURVEYOR