Plat of Survey

Being known as Lot No. 66 and Lot No. 64 ~~68~~ of Block No. 1 of Enterprise Addition to the City of Defiance, Ohio.

For... Joseph & Vanessa Mohr

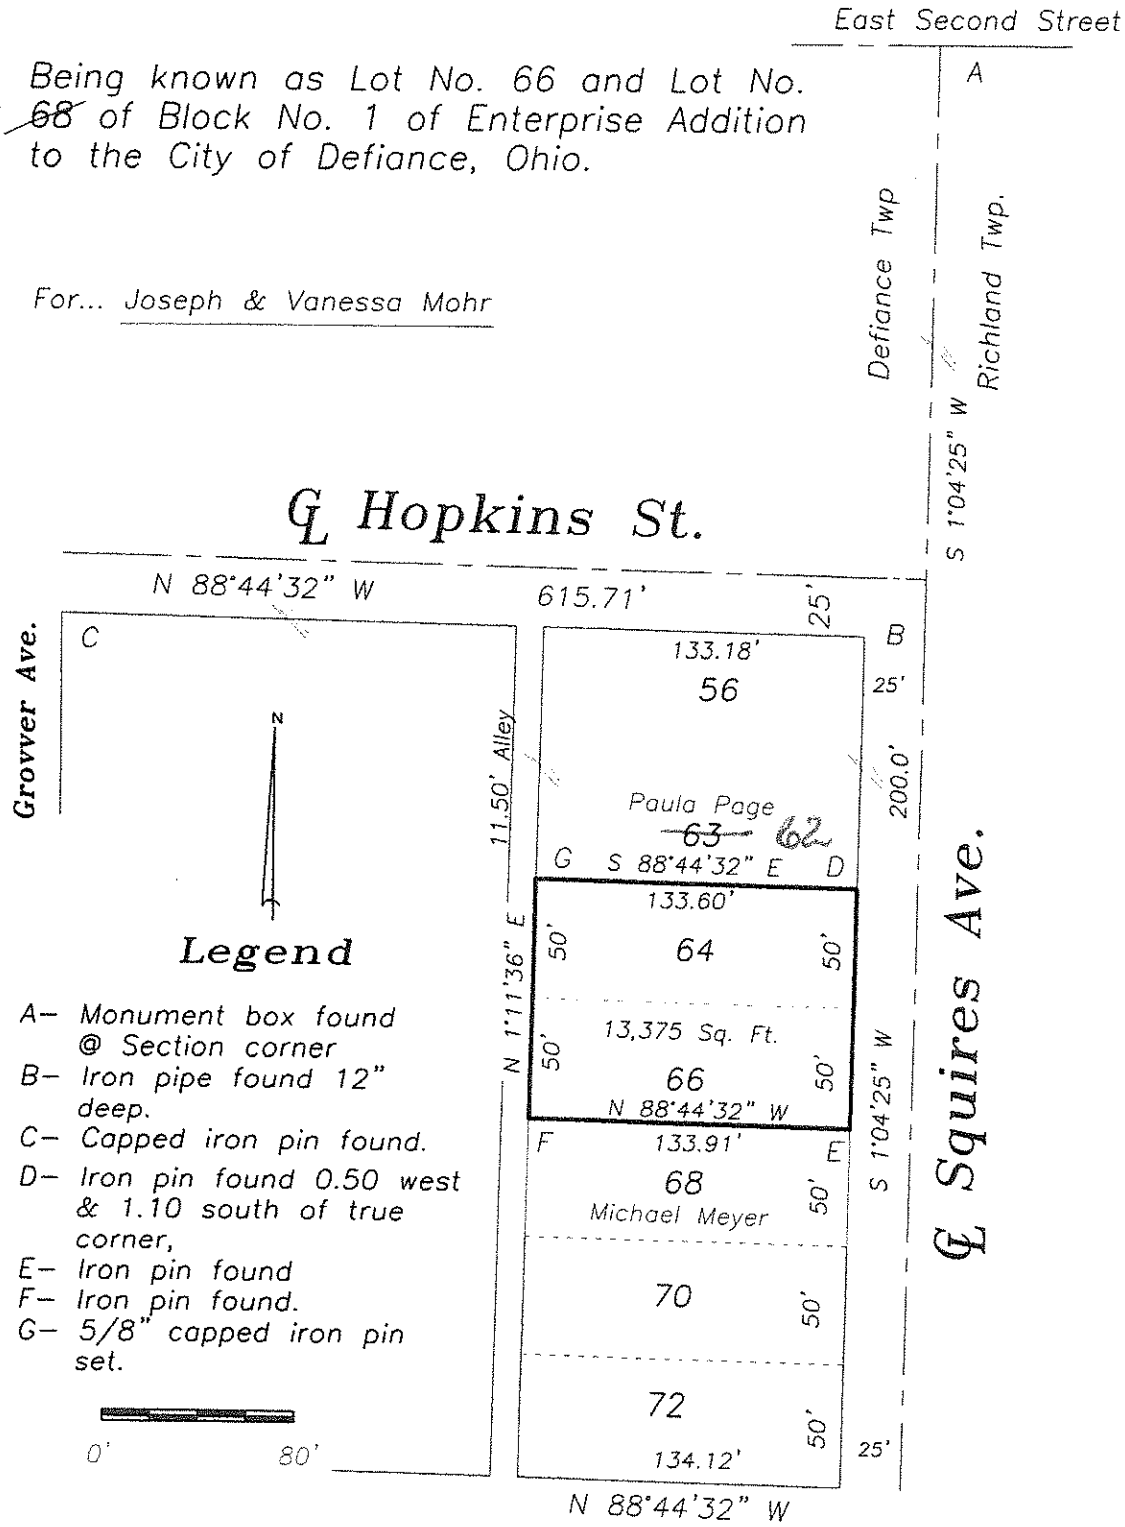

Legend

A– Monument box found @ Section corner
B– Iron pipe found 12" deep.
C– Capped iron pin found.
D– Iron pin found 0.50 west & 1.10 south of true corner,
E– Iron pin found
F– Iron pin found.
G– 5/8" capped iron pin set.

I hereby declare that I did perform this survey and that it is correct to the best of my knowledge and belief.

4-29-20

Thomas J. Henry
Registered Surveyor No. 6787

STATE OF OHIO
THOMAS
HENRY
S-6787
REGISTERED
PROFESSIONAL SURVEYOR

E-005-017