A SURVEY OF LOT 1 AND PART OF LOT 2 OF W.C. HOLGATE'S FIRST ADDITION, IN BLOCK 4, CITY OF DEFIANCE, DEFIANCE COUNTY, OHIO

for: Frederick M. Hoffman

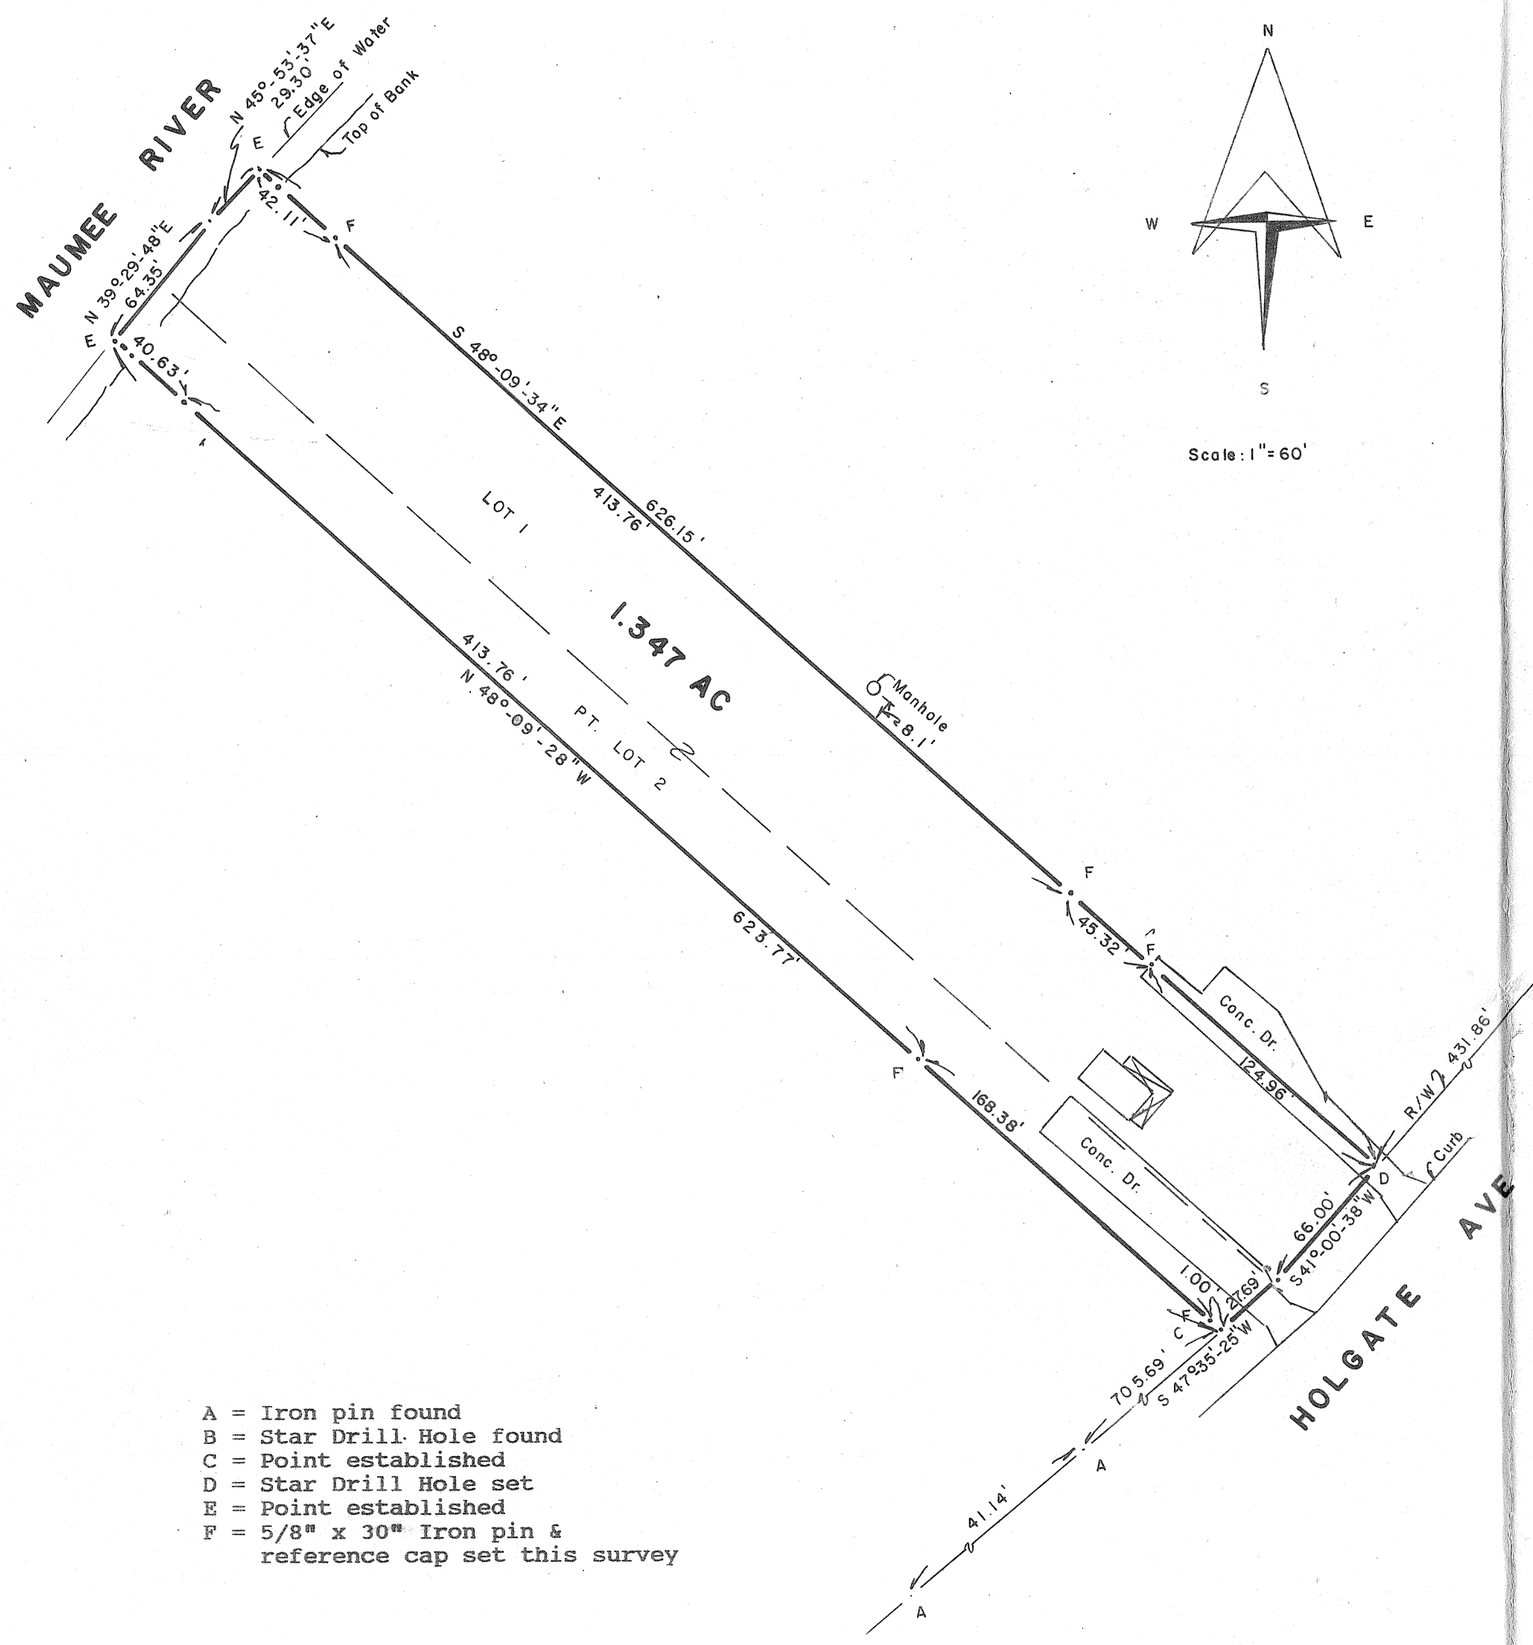

A = Iron pin found
B = Star Drill Hole found
C = Point established
D = Star Drill Hole set
E = Point established
F = 5/8" x 30" Iron pin & reference cap set this survey

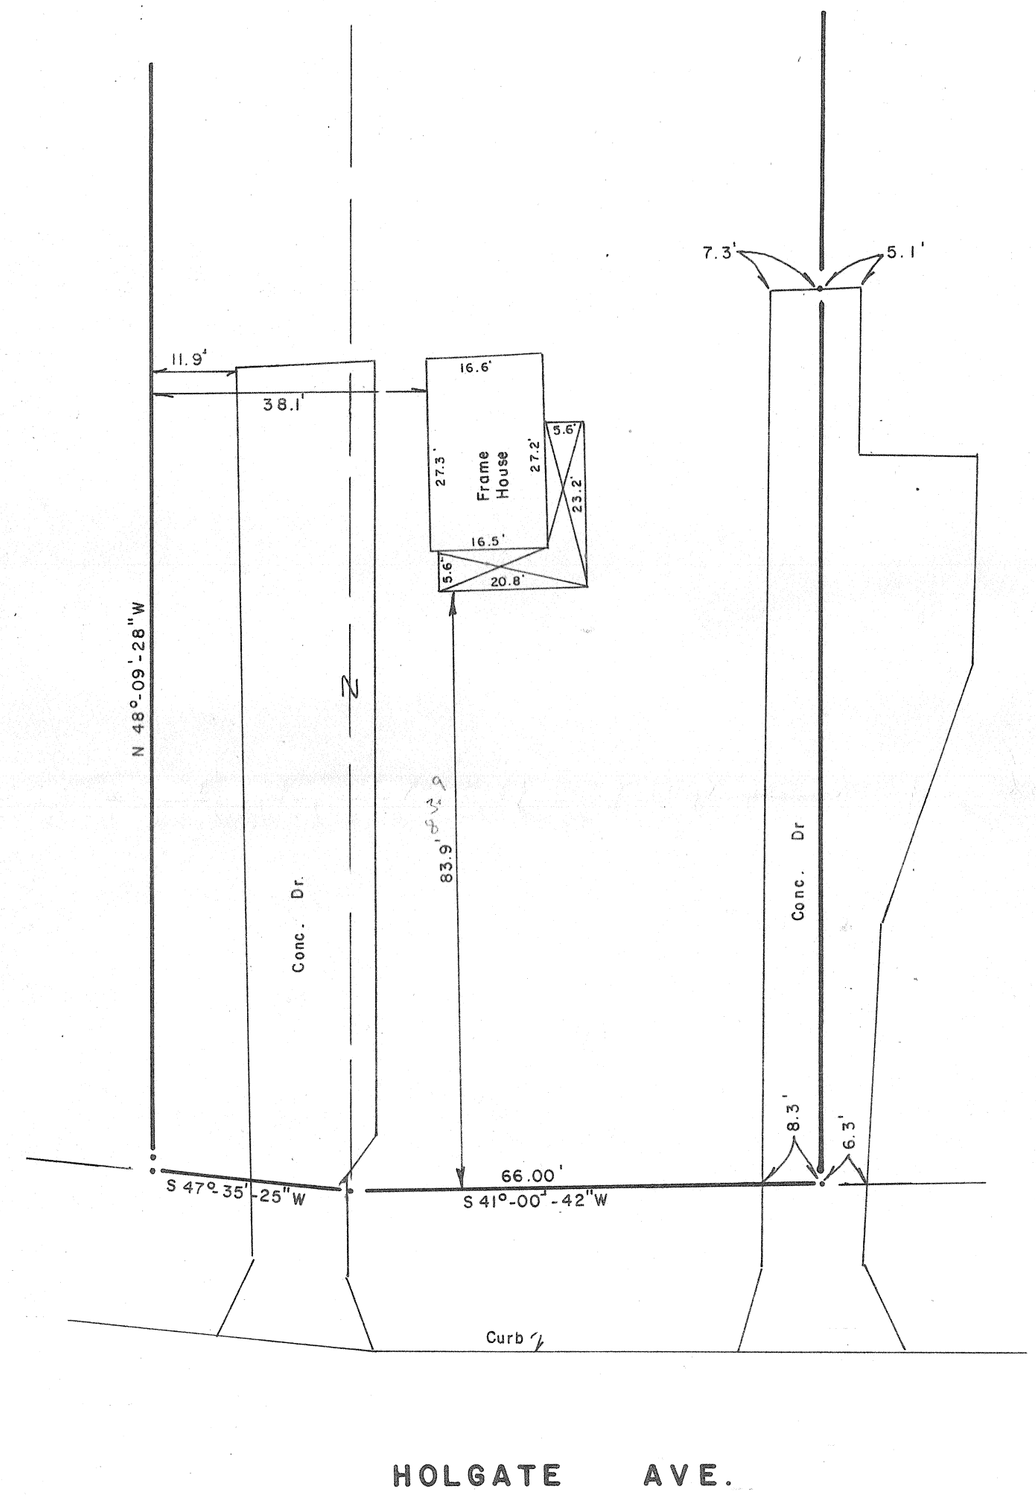

I hereby certify this to be a true copy of a survey made by me and to be correct to the best of my knowledge. The bearings used herein are for the purpose of describing angles only and are not referenced to true or magnetic North.

Chester A. Miller

Chester A. Miller
Registered Surveyor No. 6691
Date: September 3, 1992

ERNSBERGER, MILLER & ASSOCIATES
Engineers - Surveyors
507 West Second Street
Defiance, Ohio 43512
419-782-9230

H-011-019

DEF 92 1633