Plat of Survey

Being known as a part of Lot No. 137 of Lots between the Maumee & Auglaize Rivers; also a portion of vacated Seminary Street and a portion of Seymour Way; also a part of Lot No. 8 of Block No. 3 of W. C. Holgate's Second Addition; also a part of the Northeast quarter (1/4) of Section 26, Township 4 North, Range 4 East, City of Defiance, Township of Defiance, County of Defiance, Ohio.

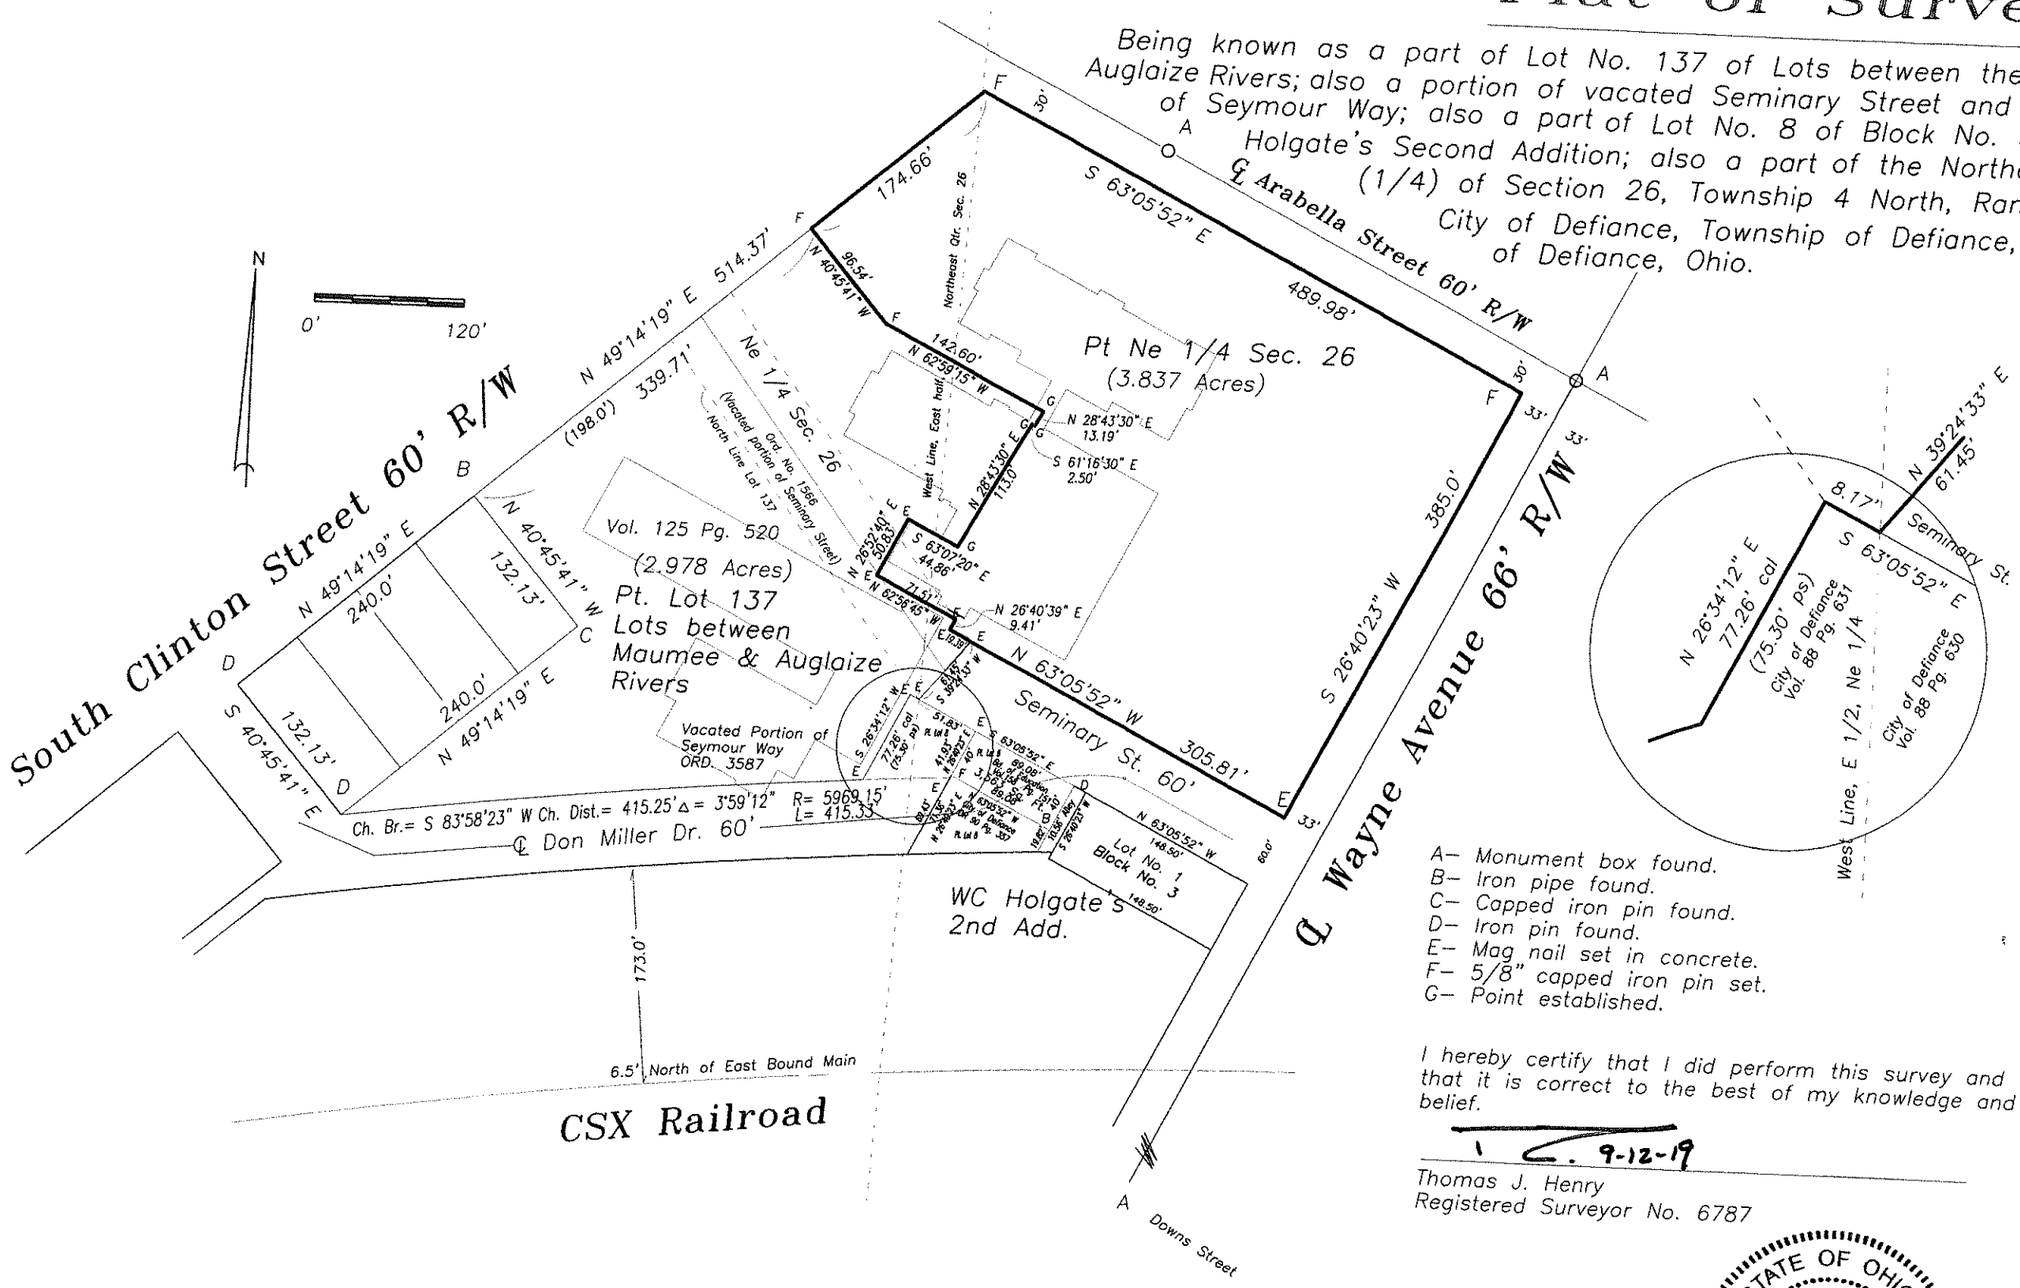

A– Monument box found.
B– Iron pipe found.
C– Capped iron pin found.
D– Iron pin found.
E– Mag nail set in concrete.
F– 5/8" capped iron pin set.
G– Point established.

I hereby certify that I did perform this survey and that it is correct to the best of my knowledge and belief.

9-12-19

Thomas J. Henry
Registered Surveyor No. 6787

STATE OF OHIO
THOMAS HENRY
S-6787
REGISTERED
PROFESSIONAL SURVEYOR

L-004-136
H-012-009