Plat of Survey

Being a part of Lot No. 40 and a part of Lot No. 41 of the Auditor's Plat of Lots between the Maumee & Auglaize Rivers in the City of Defiance, Ohio.

Seller... 3K Enterprises, LLC AKA 3-K Enterprises, LLC
Buyer... Jacob M. Tracy & Christina A. Tracy
Lender... The Citizens National Bank of Bluffton
Title Co... Attorneys' Title Agency of Northwest Ohio, Inc.

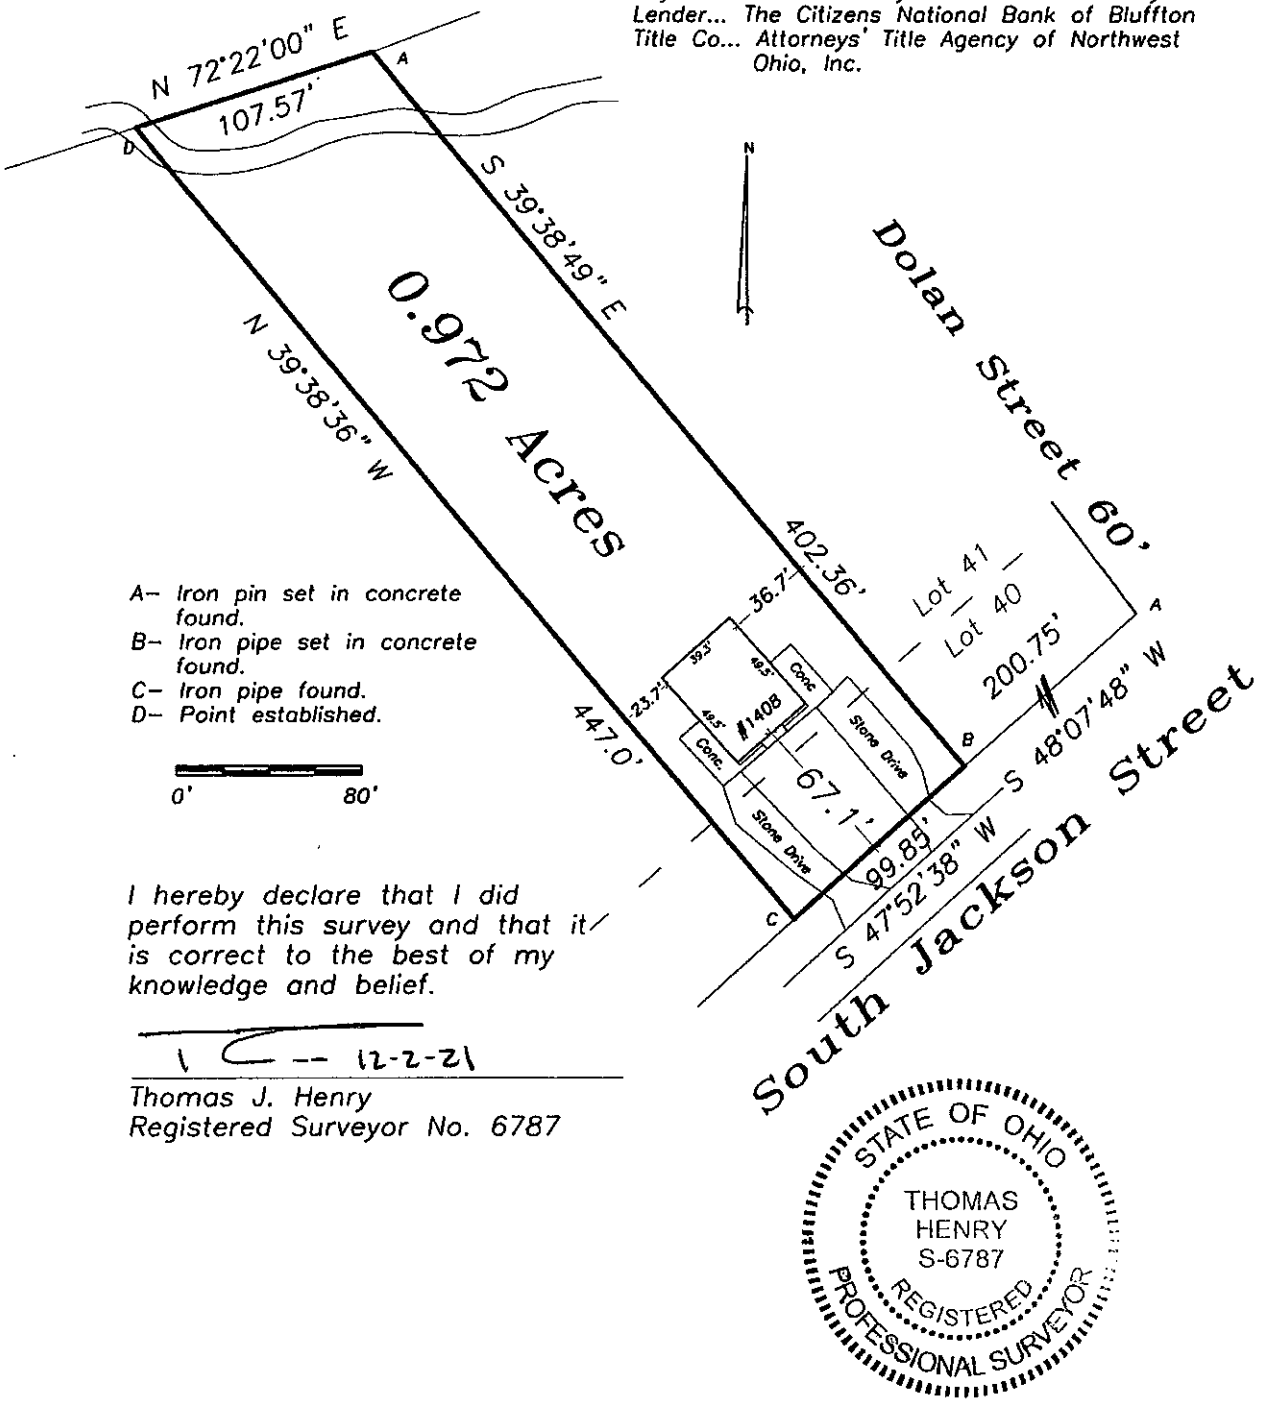

A- Iron pin set in concrete found.
B- Iron pipe set in concrete found.
C- Iron pipe found.
D- Point established.

I hereby declare that I did perform this survey and that it is correct to the best of my knowledge and belief.

12-2-21

Thomas J. Henry
Registered Surveyor No. 6787

STATE OF OHIO
THOMAS HENRY
S-6787
REGISTERED PROFESSIONAL SURVEYOR

L-004-141