Plat of Survey

Being a part of the North half (1/2) of the Northeast Fractional quarter (1/4) of Section 6, Township 4 North, Range 1 East, Hicksville Township, Defiance County, Ohio.

For... James L. Calvin

OR 10 Pg. 801
Vol. 245 Pg. 444

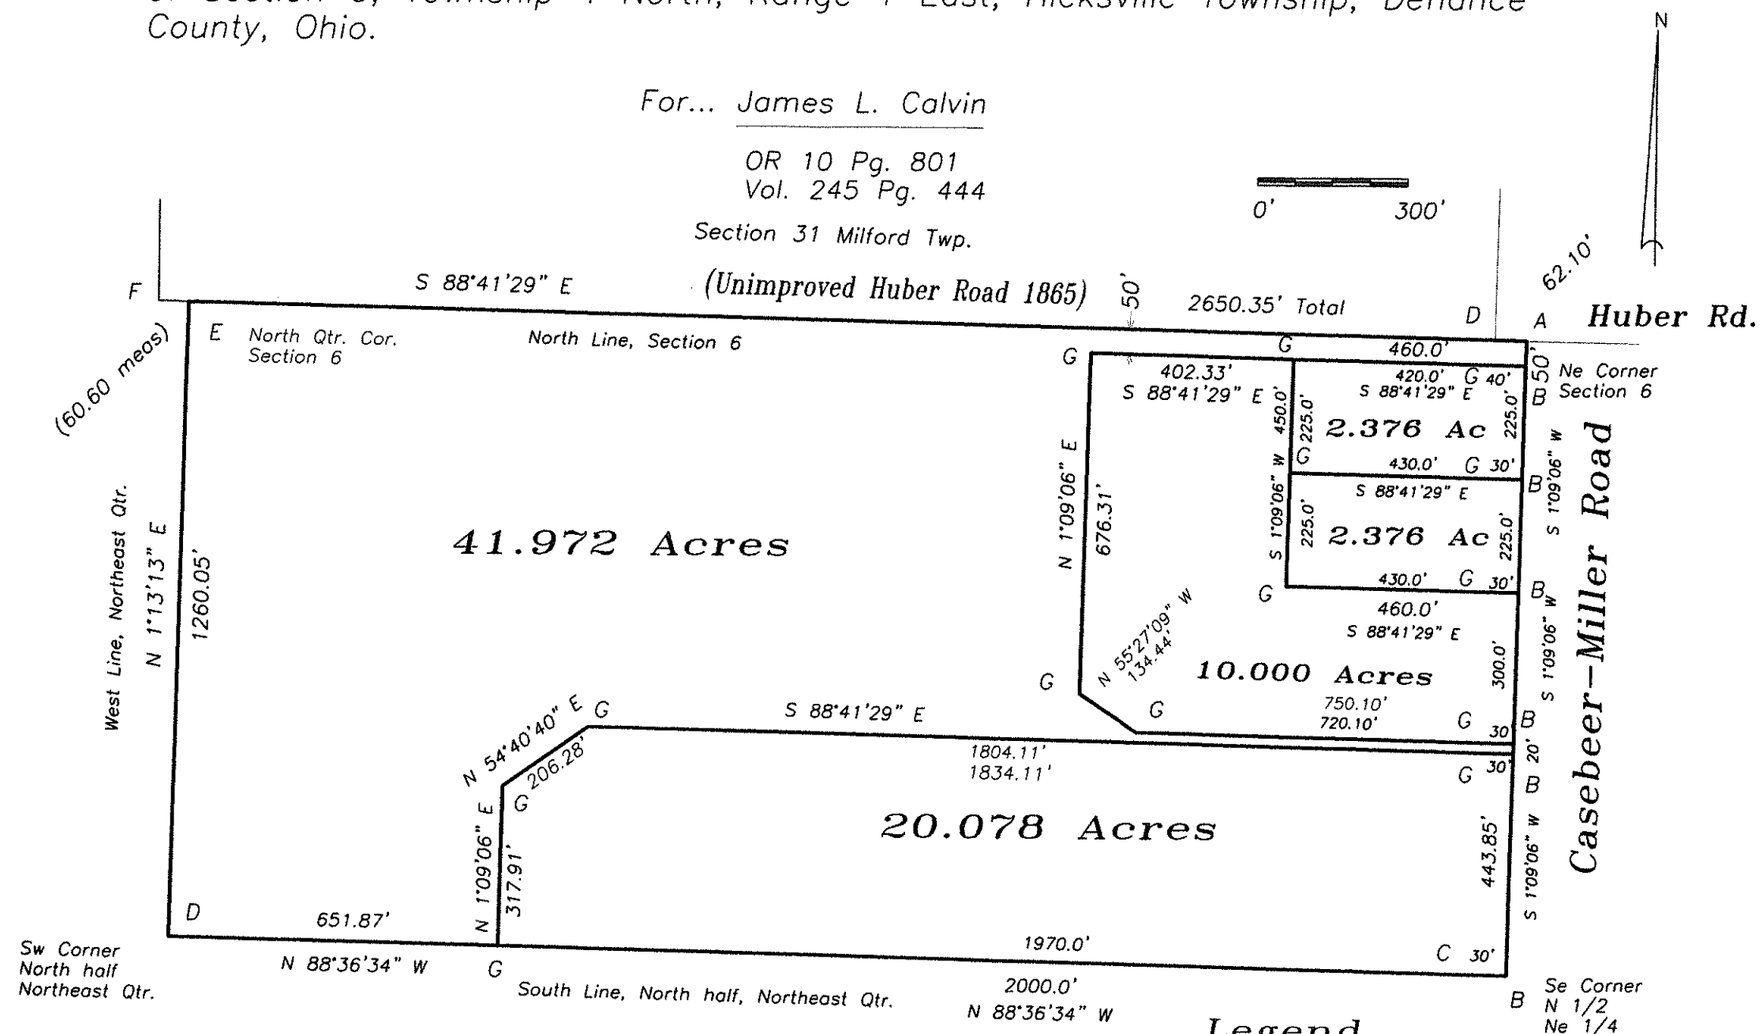

I hereby certify that I did perform this survey and that it is correct to the best of my knowledge and belief.

STATE OF OHIO
THOMAS HENRY
S-6787
REGISTERED
PROFESSIONAL SURVEYOR

9-17-18

Thomas J. Henry
Registered Surveyor No. 6787

Legend

A– Iron pin found.
B– Mag nail set.
C– Wood corner post found.
D– Capped iron pin found.
E– 4" capped iron post found.
F– Wood corner post found.
G– 5/8" capped iron pin set.

12-06-12