Plat of Survey

Being known as a part of Lot No. 103 of the Auditor's Plat of Lots to the Village of Hicksville located in the Southeast quareter (1/4) of Section 16, Hicksville Township, Defiance County, Ohio.

For... Jared J. Radford & Amanda S. Radford

L.C. OR 385 Pg. 1924–1926

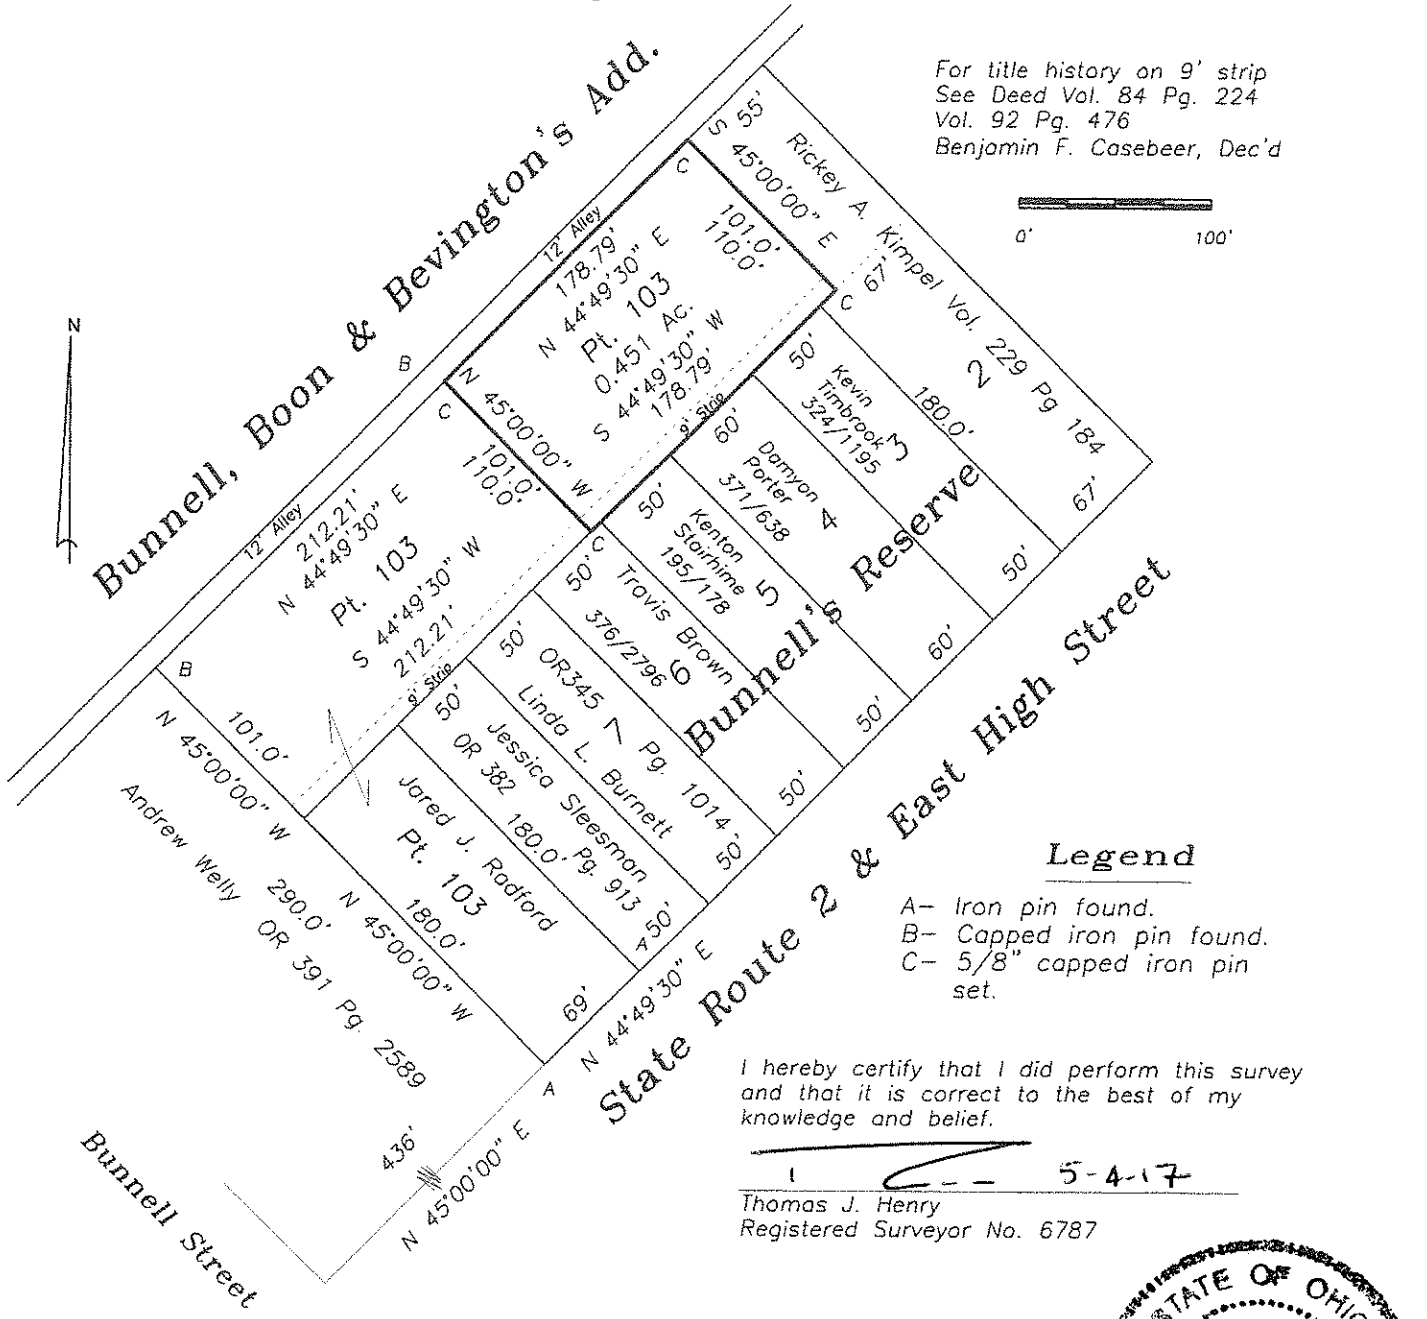

For title history on 9' strip
See Deed Vol. 84 Pg. 224
Vol. 92 Pg. 476
Benjamin F. Casebeer, Dec'd

0' 100'

Legend

A– Iron pin found.
B– Capped iron pin found.
C– 5/8" capped iron pin set.

I hereby certify that I did perform this survey and that it is correct to the best of my knowledge and belief.

5-4-17

Thomas J. Henry
Registered Surveyor No. 6787

STATE OF OHIO
THOMAS HENRY
S-6787
REGISTERED
PROFESSIONAL SURVEYOR

A-01-227