Plat of Survey

Being a part of Outlot 132 of Auditor's Plat of Outlots,
Village of Hicksville, Defiance County, Ohio.

For: Dennis L. & Natalie Merriman
Deed Ref: OR 118, Pg. 540

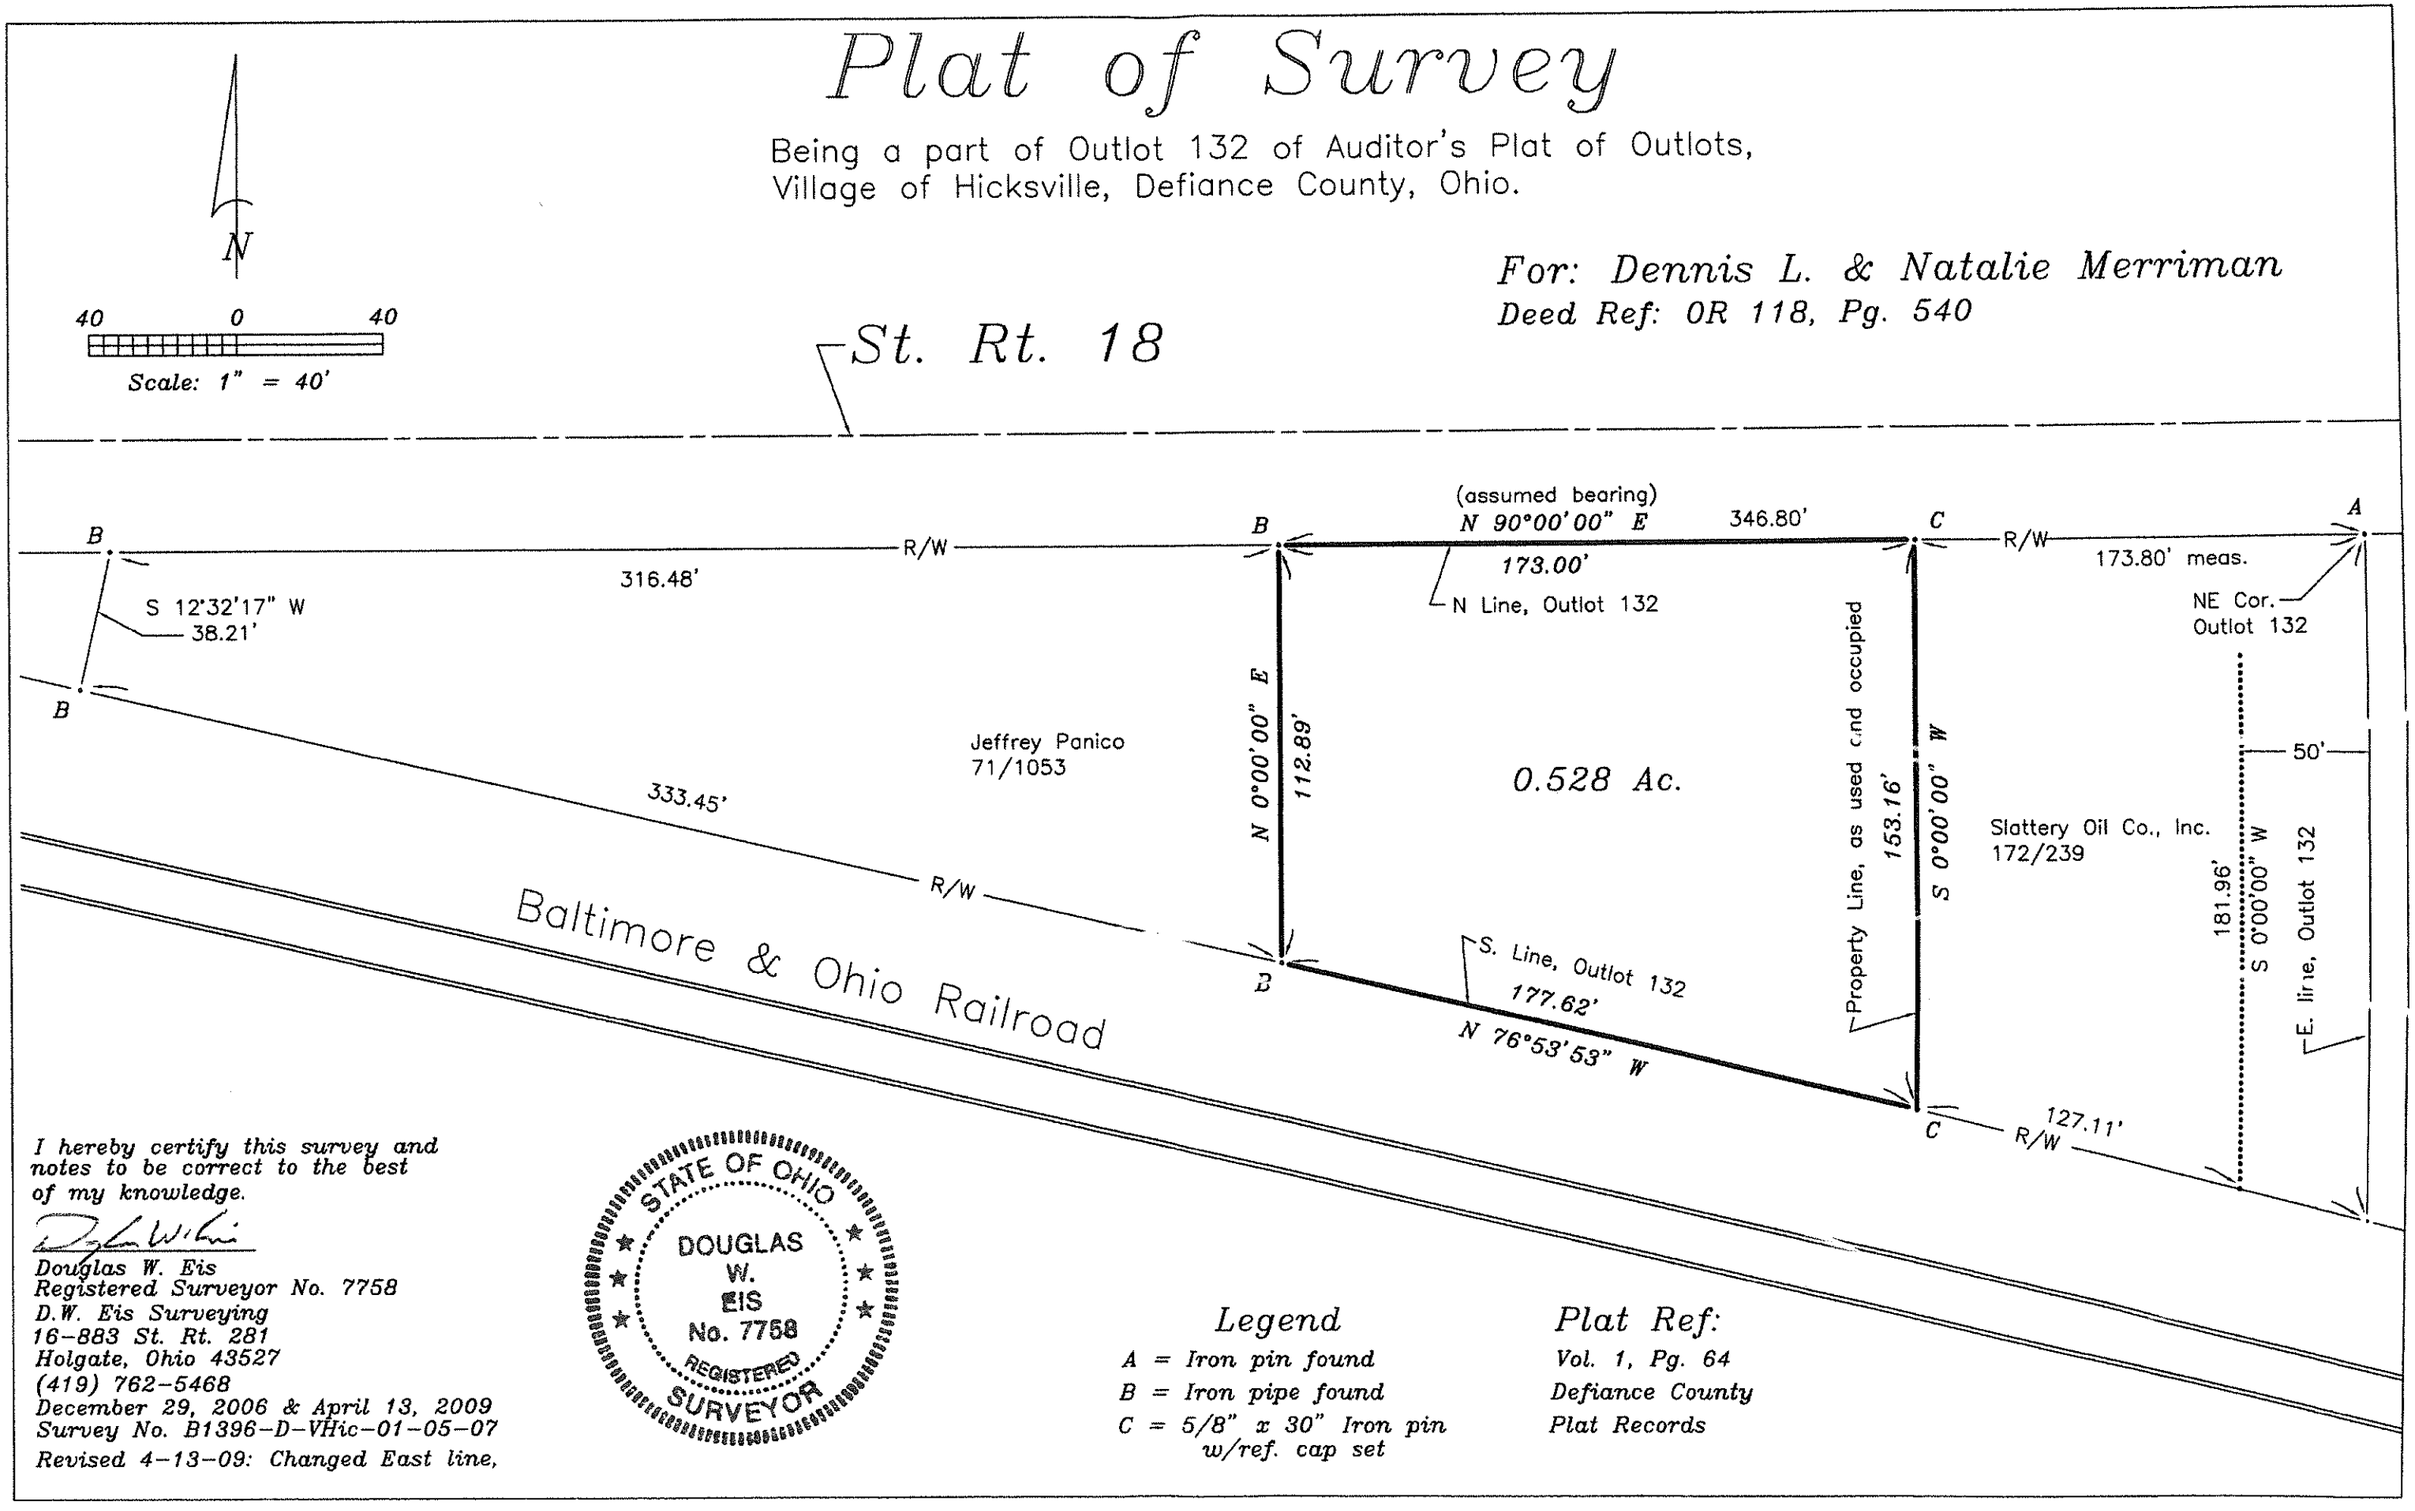

I hereby certify this survey and notes to be correct to the best of my knowledge.

Douglas W. Eis
Registered Surveyor No. 7758
D.W. Eis Surveying
16-883 St. Rt. 281
Holgate, Ohio 43527
(419) 762-5468
December 29, 2006 & April 13, 2009
Survey No. B1396-D-VHic-01-05-07
Revised 4-13-09: Changed East line,

STATE OF OHIO
DOUGLAS W. EIS
No. 7758
REGISTERED SURVEYOR

Legend

A = Iron pin found
B = Iron pipe found
C = 5/8" x 30" Iron pin w/ref. cap set

Plat Ref:

Vol. 1, Pg. 64
Defiance County
Plat Records

H-01-251