Plat of Survey

Being a part of the Southwest frac. quarter (1/4) of Section 18, Township 3 North, Range 5 East, Highland Township and a part of the Southeast quarter (14) of Section 13, Township 3 North, Range 4 East, Defiance Township, Defiance County, Ohio.

For... Tyler & Rebecca Flory

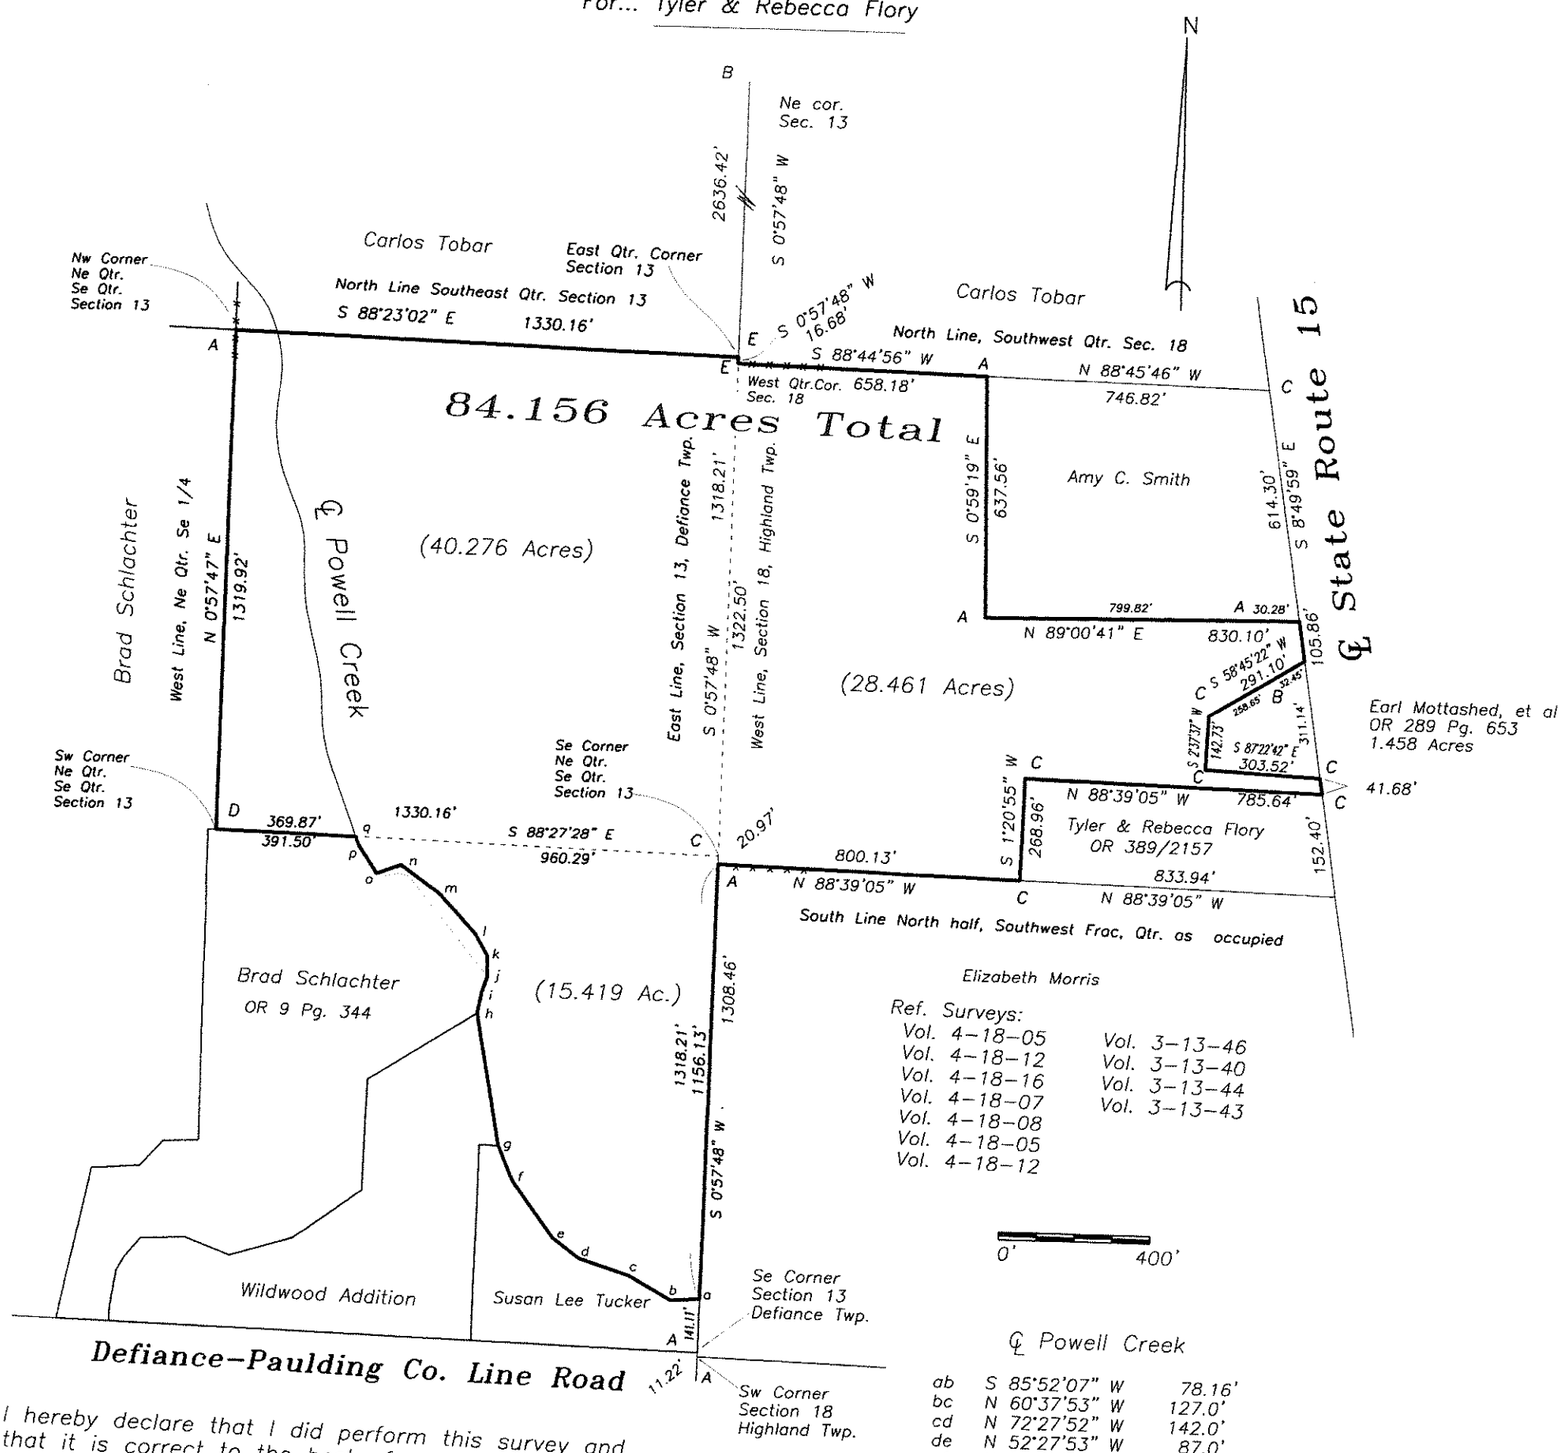

ab	S 85°52'07" W	78.16'
bc	N 60°37'53" W	127.0'
cd	N 72°27'52" W	142.0'
de	N 52°27'53" W	87.0'
ef	N 36°37'53" W	184.0'
fg	N 23°07'53" W	103.10'
gh	N 10°24'41" W	352.64'
hi	N 10°56'34" E	56.56'
ij	N 18°07'21" E	44.93'
jk	N 02°20'20" W	55.67'
kl	N 30°02'41" W	66.68'
lm	N 42°53'37" W	143.58'
mn	N 54°45'40" W	126.02'
no	S 68°30'04" W	67.93'
op	N 34°01'42" W	89.29'
pq	N 20°22'54" W	23.94'

I hereby declare that I did perform this survey and that it is correct to the best of my knowledge and belief.

10-29-20

Thomas J. Henry
Registered Surveyor No. 6787

A- Iron pin found.
B- Railroad spike found.
C- Point re-established. from previous survey
D- Corner falls in ravine in large bulldoze pile.
E- 5/8" capped iron pin set.

STATE OF OHIO
THOMAS HENRY
S-6787
REGISTERED PROFESSIONAL SURVEYOR

03-13-48
04-18-19