Plat of Survey

Being a part of the Northwest Quarter ($\frac{1}{4}$) of Section 22, Township 3 North, Range 5 East, Highland Township, Defiance County, Ohio.

For... Todd Smith & Kimberly Sue Brown
OR 469 Page 1536

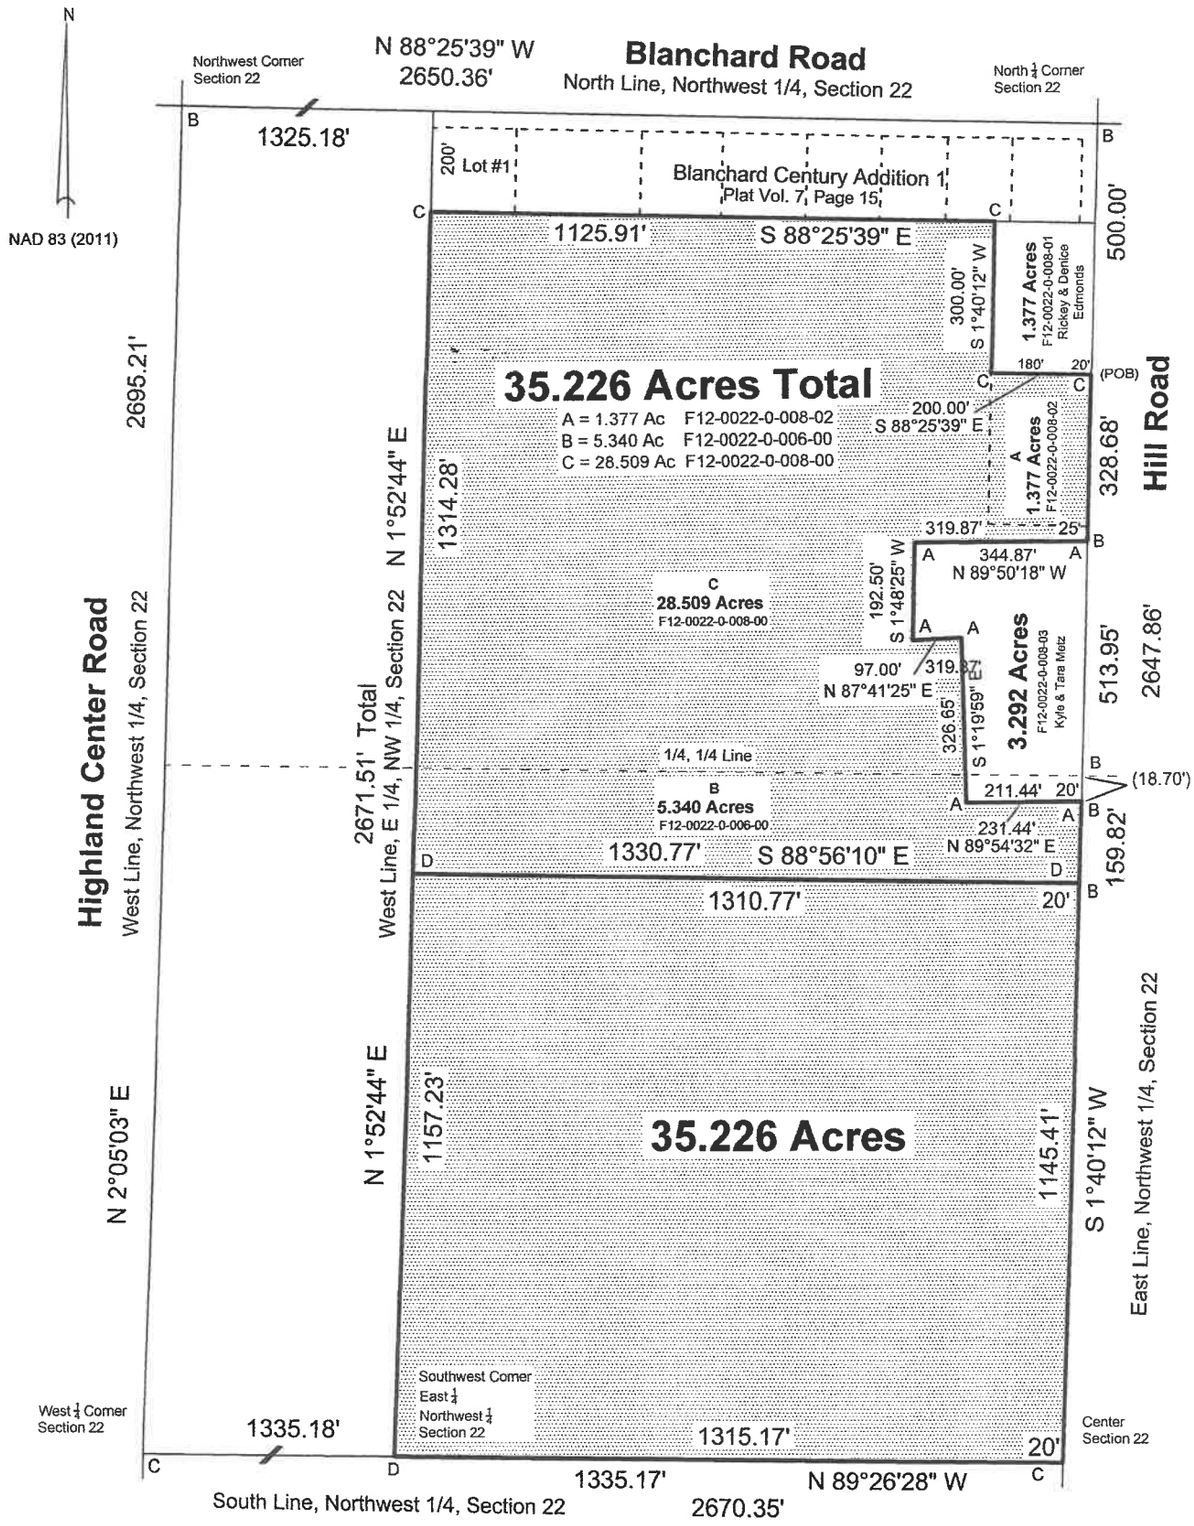

Legend

A - Capped Iron Pin Found
B - Mag Nail Found
C - $\frac{5}{8}$" Iron Pin Found
D - $\frac{5}{8}$" Capped Iron Pin Set

0' 350'

I hereby declare that I did perform this survey and that it is correct to the best of my knowledge and belief.

12-24-25

Thomas J. Henry
Registered Surveyor No. 6787

STATE OF OHIO
THOMAS HENRY
S-6787
REGISTERED
PROFESSIONAL SURVEYOR

04-22-30