HOFFMAN ROAD No. 7

NW Cor., NE1/4, Section 27

PLAT of SURVEY

For: Hubert B. Walters Estate — **70.629 Acres Total**

Being the Southwest quarter (1/4) of the Northeast quarter (1/4), the North half (1/2) of the Northwest quarter (1/4) of the Southeast quarter (1/4); & the West half (1/2) of the South half (1/2) of the Northwest quarter (1/4) of the Southeast quarter (1/4), all in Section 27, Town 3 North, Range 5 East, Highland Township, Defiance County, Ohio.

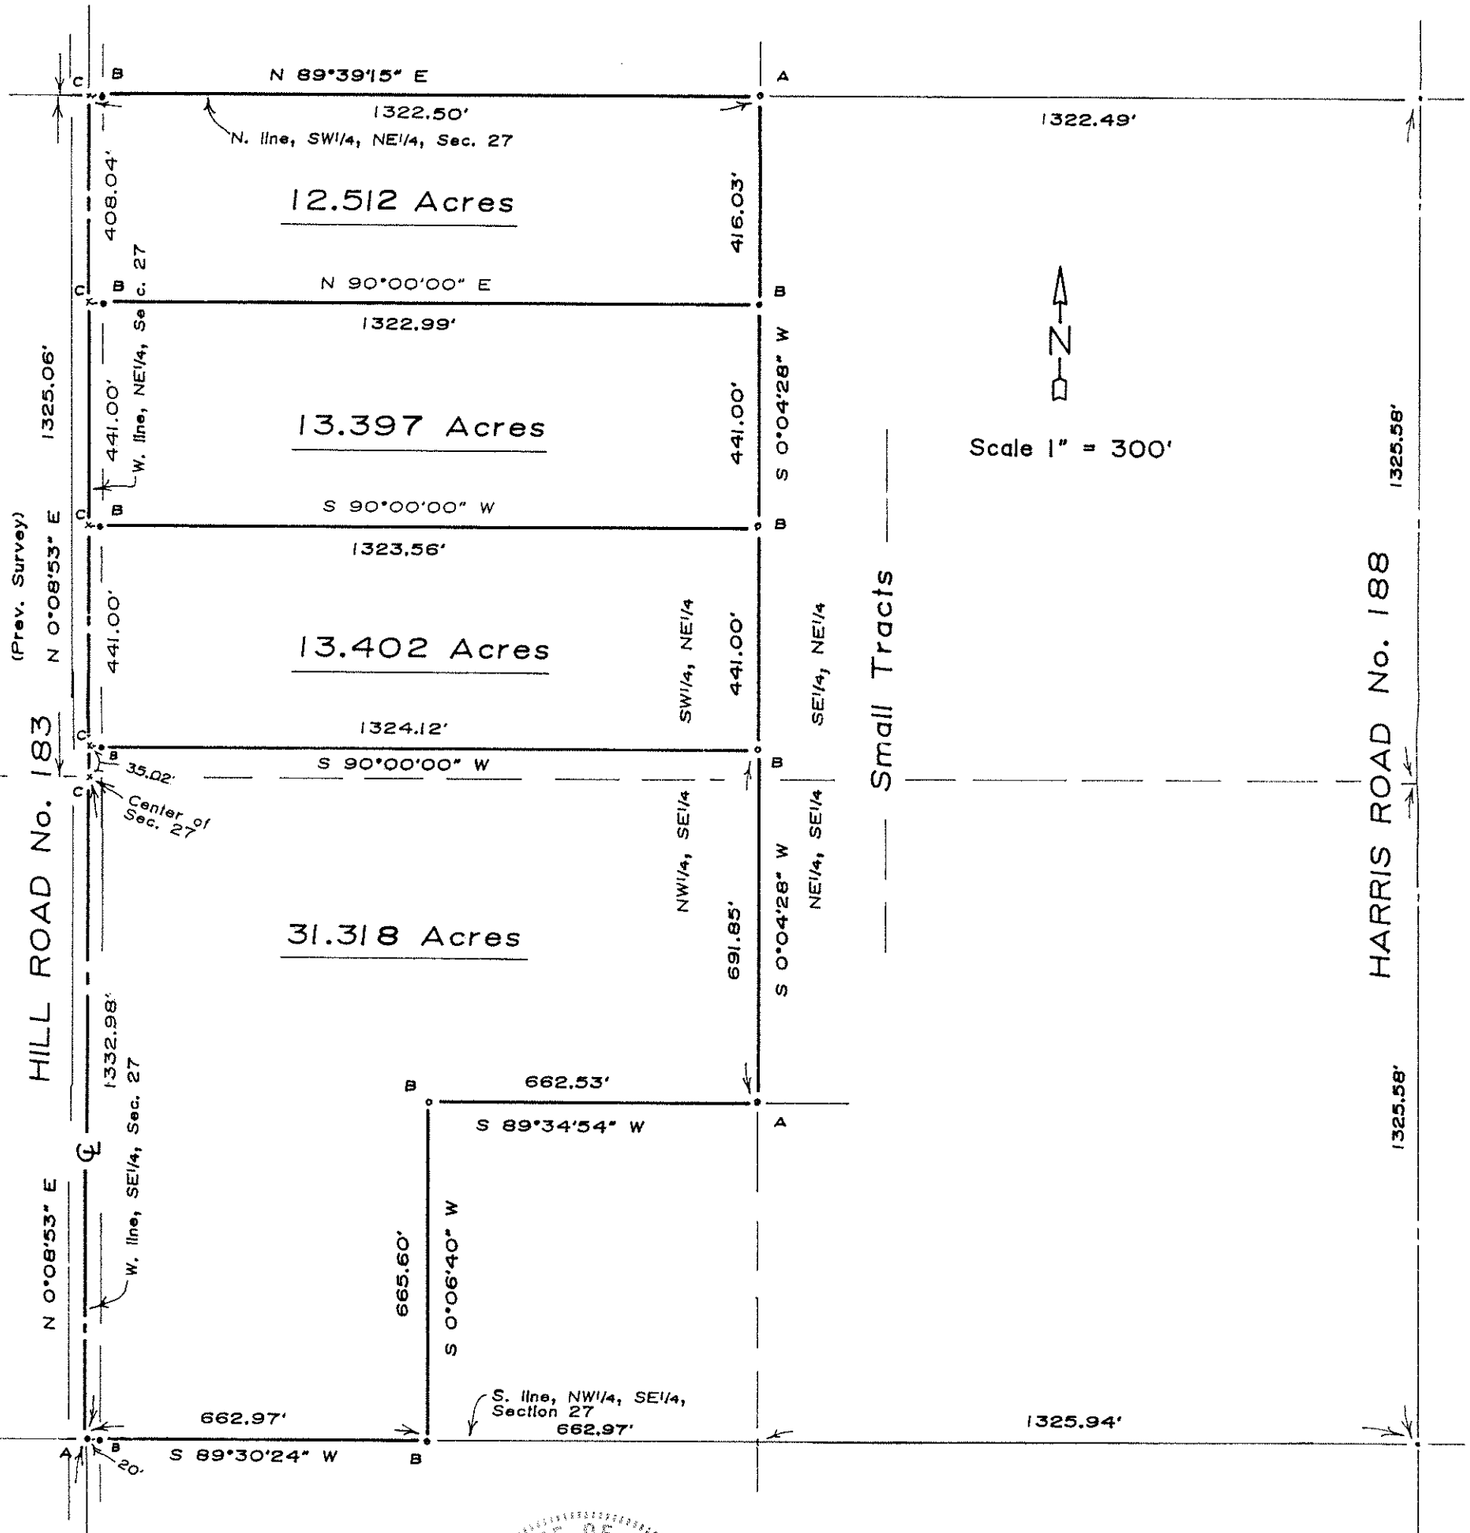

LEGEND

A- Iron pin found.

B- Iron pin set.

C- Point found; set p.k. nail.

STATE OF OHIO — PAUL J. WESTHOVEN 5602 — REGISTERED SURVEYOR

I hereby certify this survey and notes to be correct to the best of my knowledge.

Paul J. Westhoven

Paul J. Westhoven
Registered Surveyor No. 5602
August 21, 1995
Survey No. 5688-D-Hlg-8-23-95

1332.98'

SW Cor., SE1/4, Section 27

MANSFIELD ROAD No. 6

04-27-31