Plat of Survey

Being a part of the North half (1/2) of Northeast quarter (1/4) of Section 27, Township 3 North, Range 5 East, Highland Township, Defiance County, Ohio.

For... Catherine K. Carnahan Estate OR 365 Pg. 2192-2200

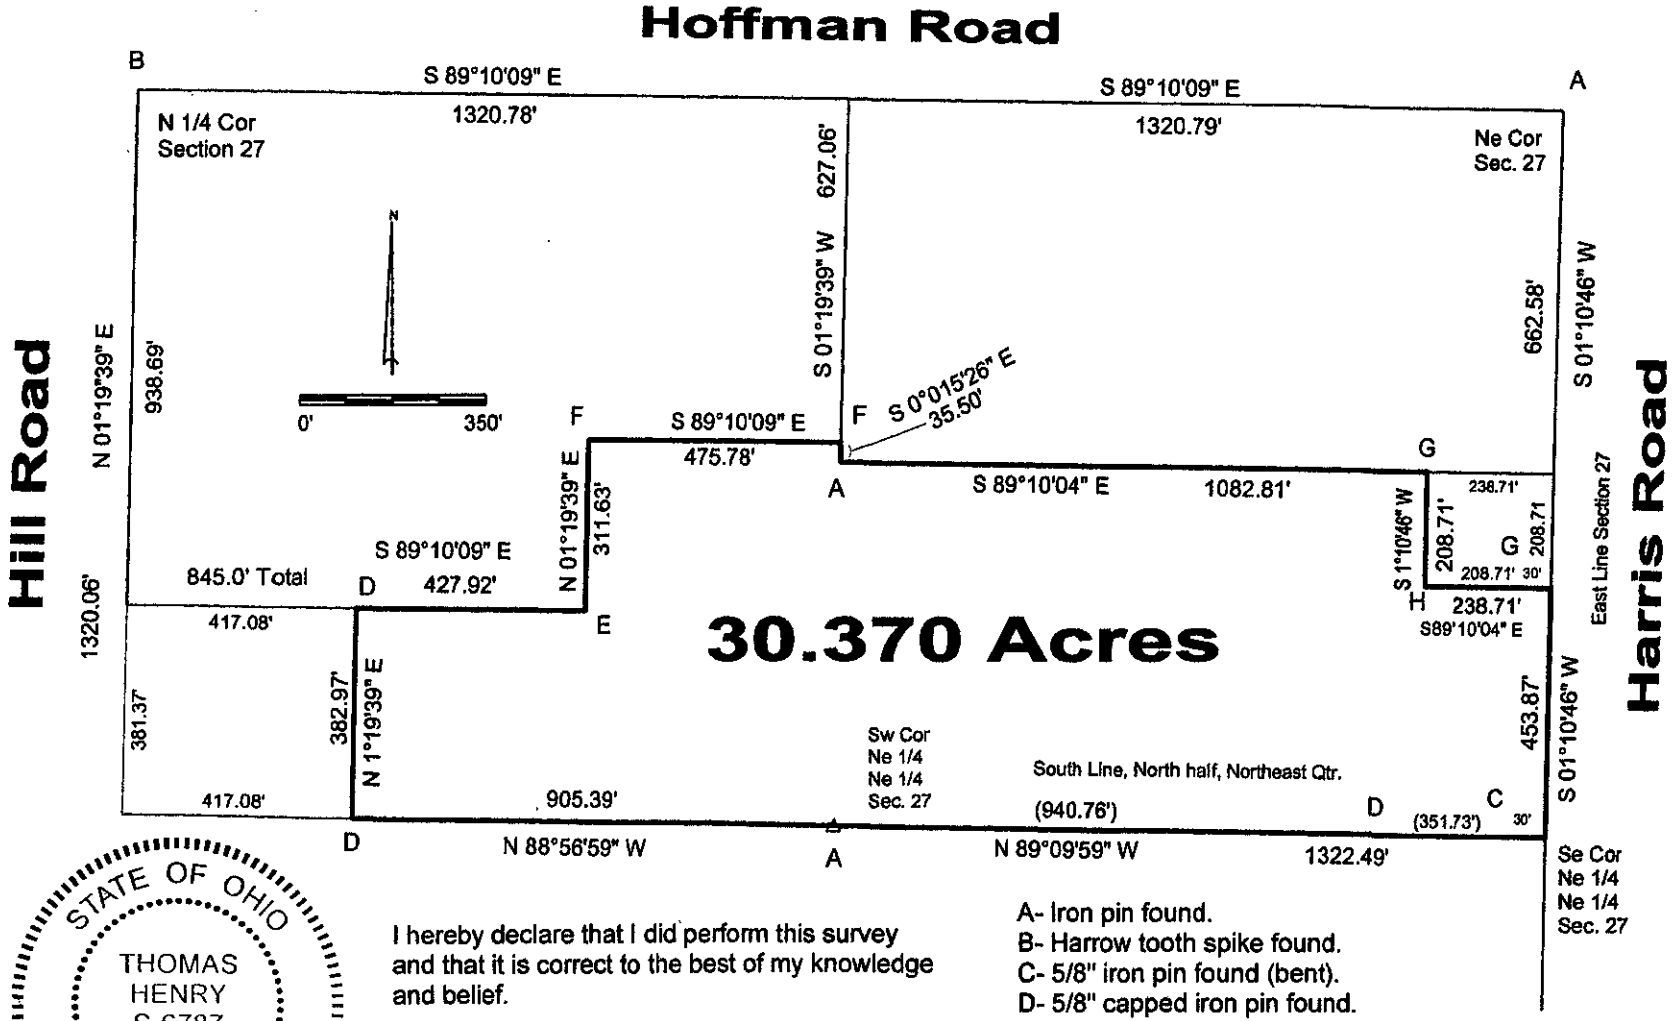

STATE OF OHIO
THOMAS
HENRY
S-6787
REGISTERED
PROFESSIONAL SURVEYOR

I hereby declare that I did perform this survey and that it is correct to the best of my knowledge and belief.

9-22-22

Thomas J. Henry
Registered Surveyor No. 6787

A- Iron pin found.
B- Harrow tooth spike found.
C- 5/8" iron pin found (bent).
D- 5/8" capped iron pin found.
E- 5/8" capped iron pin set.
F- 1/2" iron pipe found.
G- 1/2" capped iron pin found.
H- 1/2" iron pin found.

04-27-34