Plat of Survey

Being a part of the Southwest quarter (1/4) of the Southwest quarter (1/4) of Section 1, Township 4 North, Range 4 East, Noble Township, Defiance County, Ohio.

For: Bishop Leonard Paul Blair
Deed Ref: Vol. 284, Pg. 2738

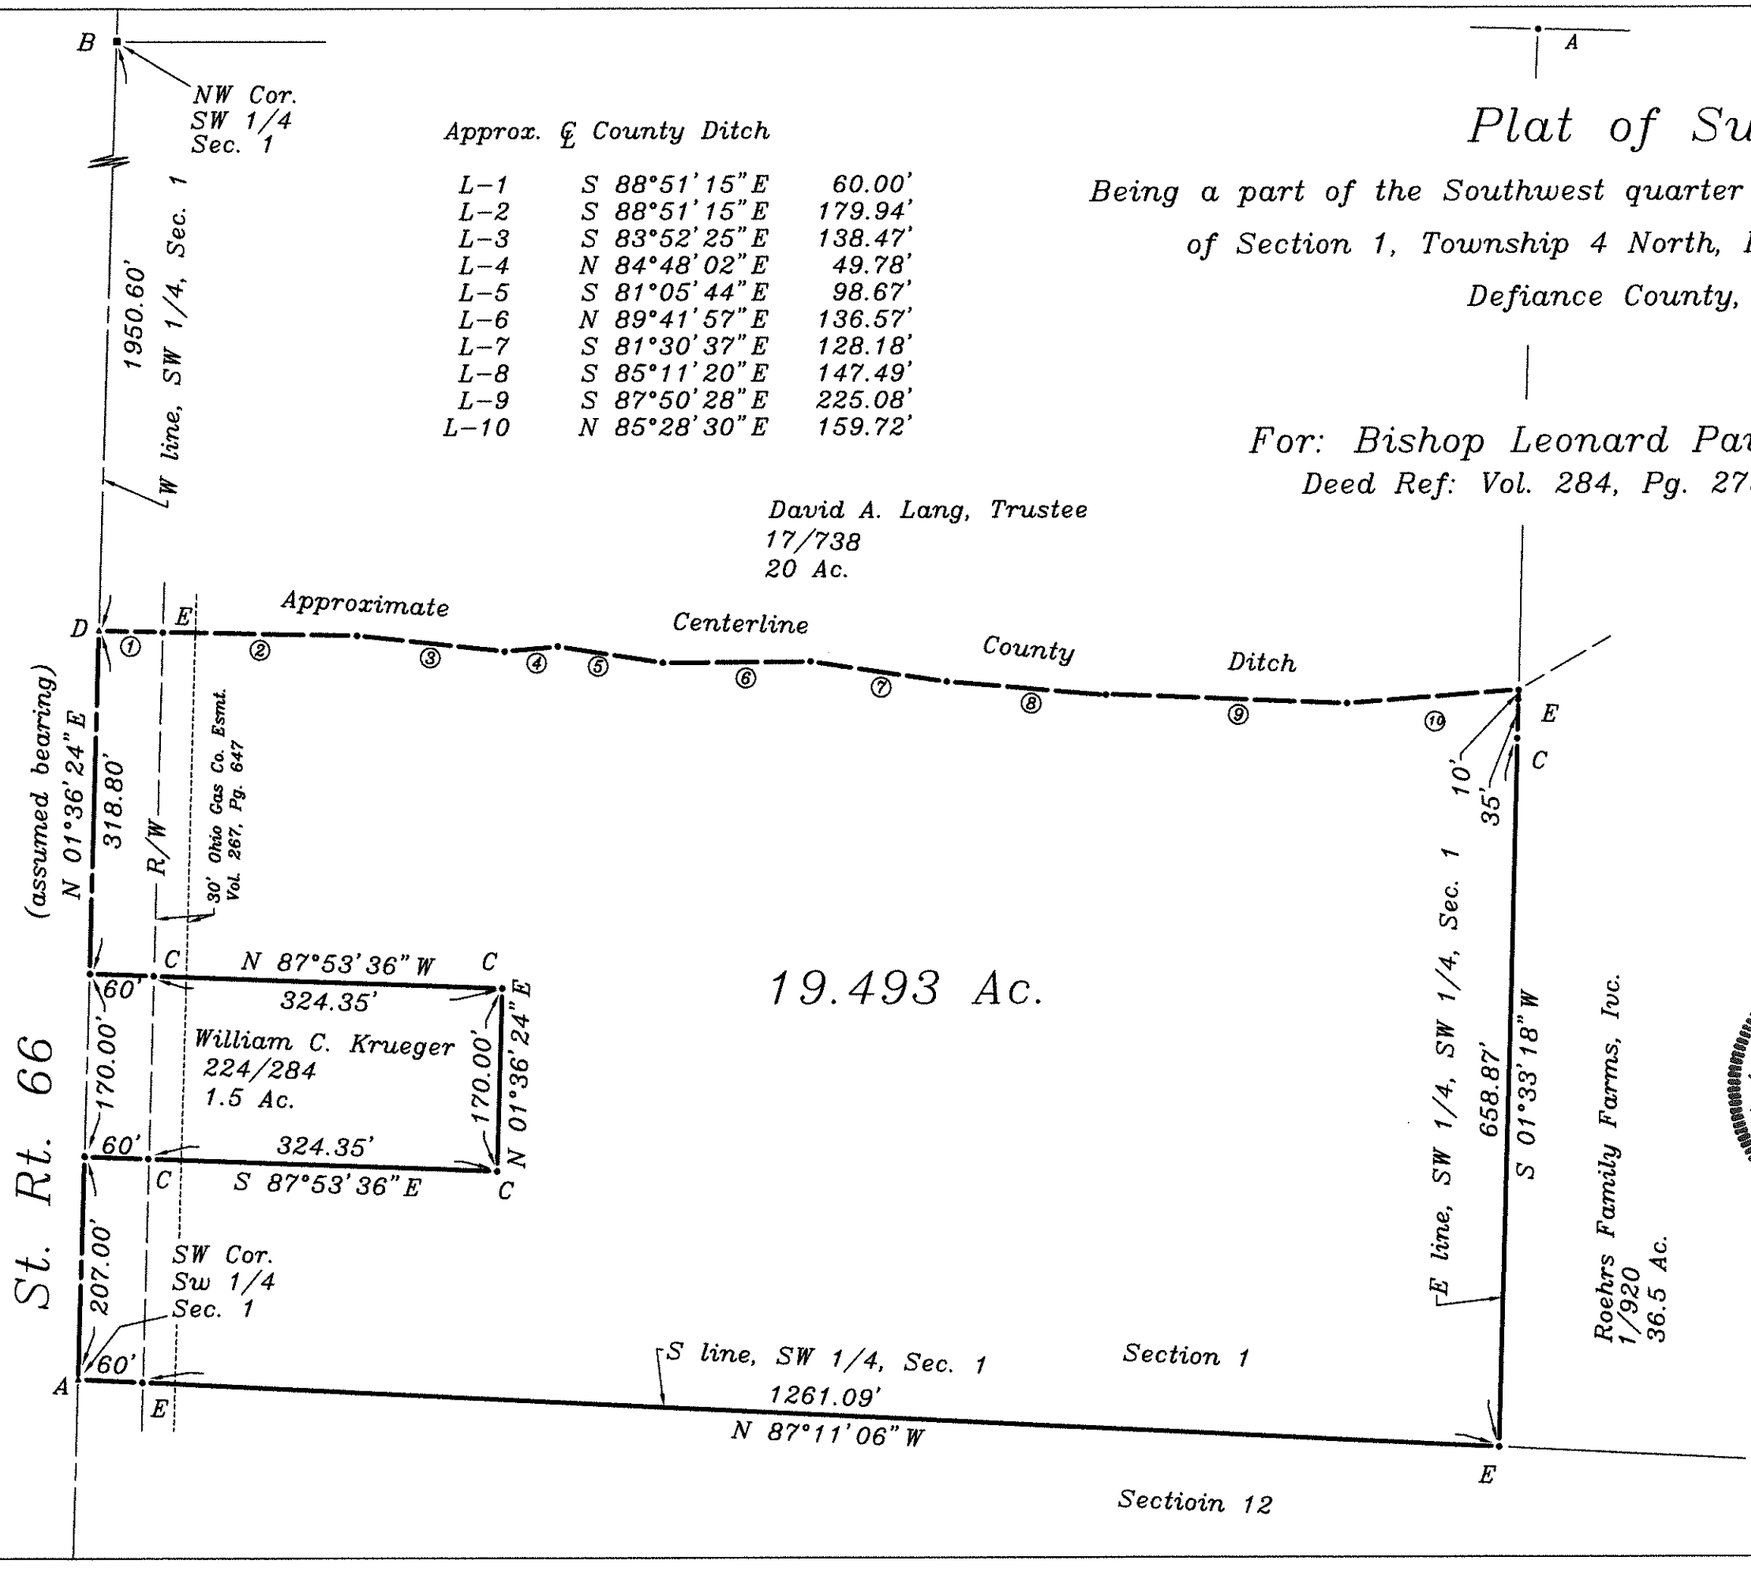

STATE OF OHIO
DOUGLAS W. EIS
No. 7758
REGISTERED SURVEYOR

I hereby certify this survey and notes to be correct to the best of my knowledge.

Douglas W. Eis
Registered Surveyor No. 7758
D.W. Eis Surveying
16-883 St. Rt. 281
Holgate, Ohio 43527
(419) 762-5468
December 20, 2017
Survey No. B2693-D-N-12-26-17

Legend

A = Railroad spike found
B = Monument Box found
C = Iron pin found
D = Mag nail set
E = Iron pin & cap set

06-01-18