
Plat of Survey

Being a part of the Northeast Quarter ($\frac{1}{4}$) and Southeast Quarter ($\frac{1}{4}$) of Section 19, Township 5 North, Range 4 East, Tiffin Township, Defiance County, Ohio.

For... Roy & Vicki Rethmel

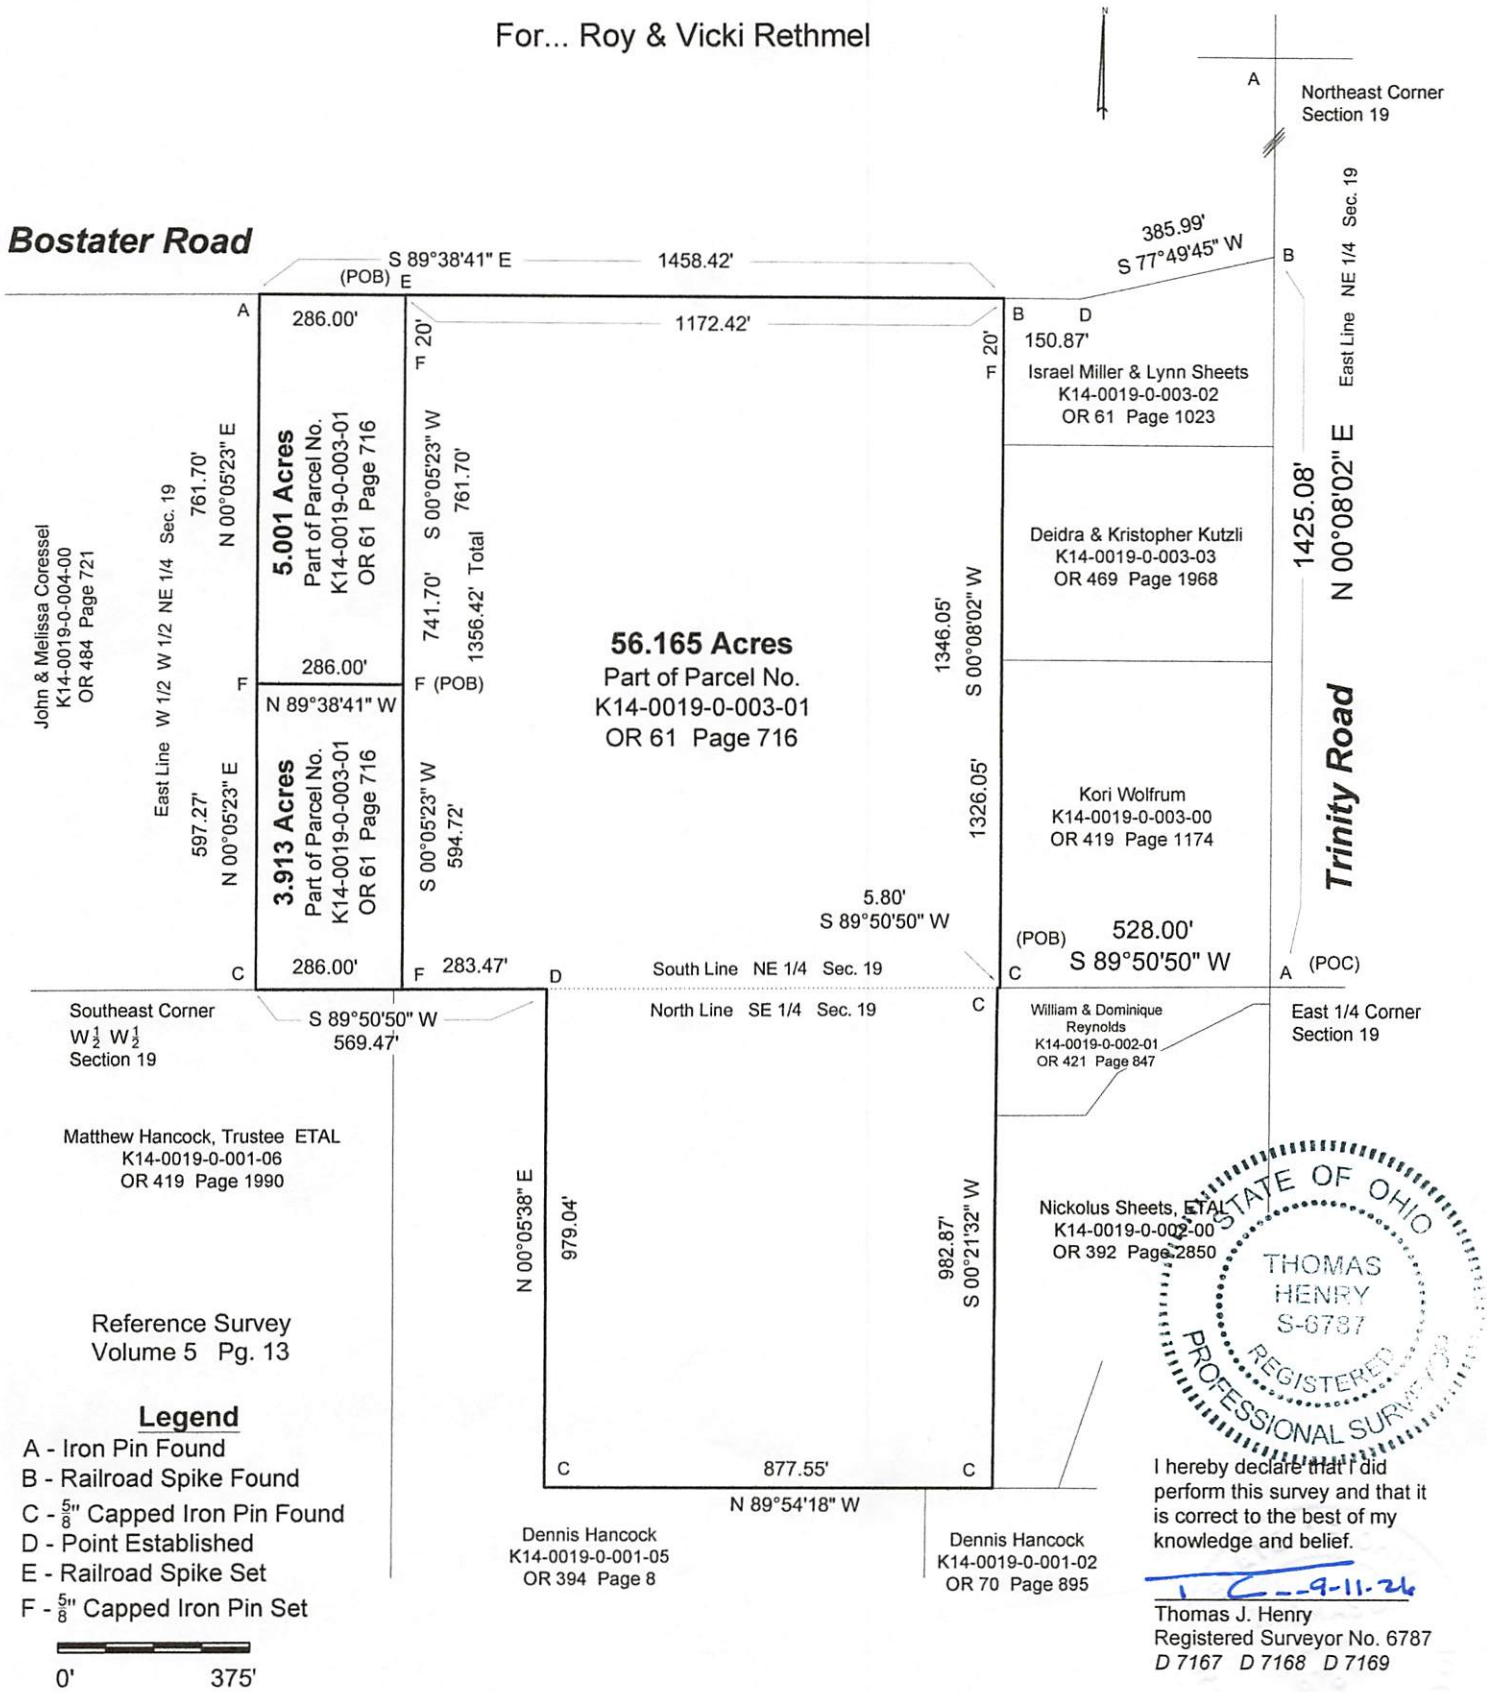

Legend

- A - Iron Pin Found
- B - Railroad Spike Found
- C - $\frac{5}{8}$" Capped Iron Pin Found
- D - Point Established
- E - Railroad Spike Set
- F - $\frac{5}{8}$" Capped Iron Pin Set

STATE OF OHIO
THOMAS HENRY
S-6787
REGISTERED PROFESSIONAL SURVEYOR

I hereby declare that I did perform this survey and that it is correct to the best of my knowledge and belief.

9-11-26

Thomas J. Henry
Registered Surveyor No. 6787
D 7167 D 7168 D 7169